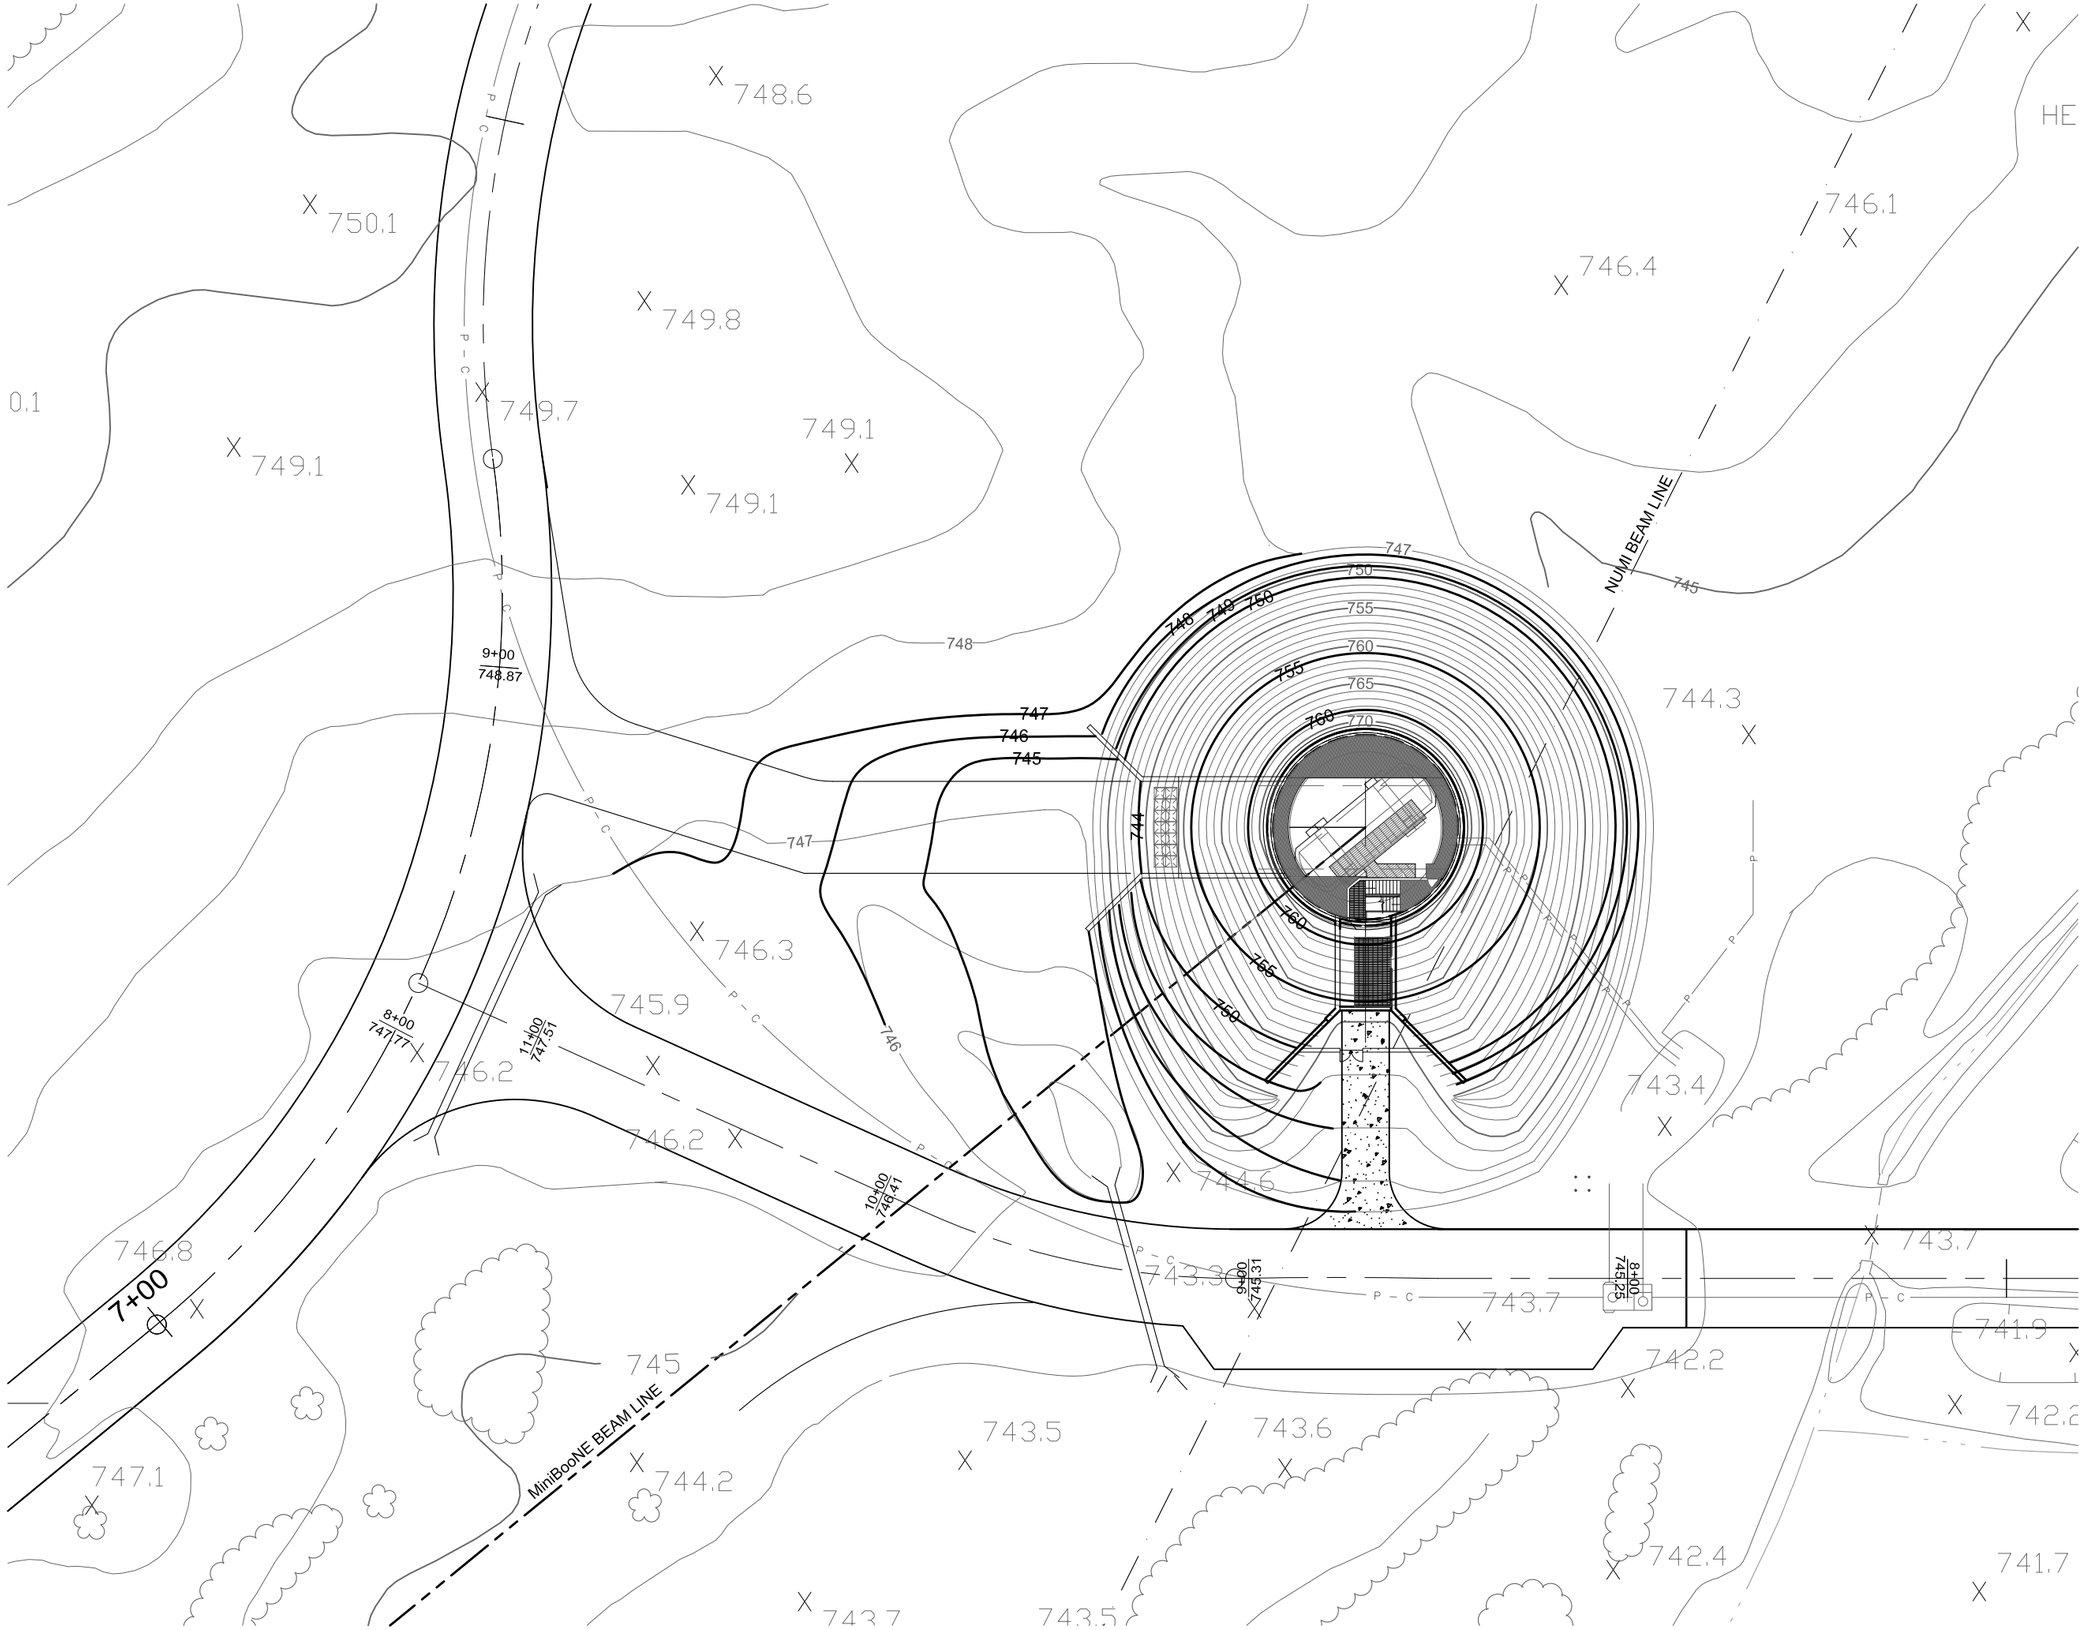

SCALE:

MICROBOONE ENCLOSURE

SITE PLAN

XDR

Fermilab

U.S. DEPARTMENT OF ENERGY

DATE

DAY MON YEAR

PROJECT NO.

6-7-82

DRAWING NO.

PDR-2

Dec 22, 2009 - 3:59pm M:\Active Projects\6\7\82\6 - Design Documents\6b - Drawings\PLAN12.dwg

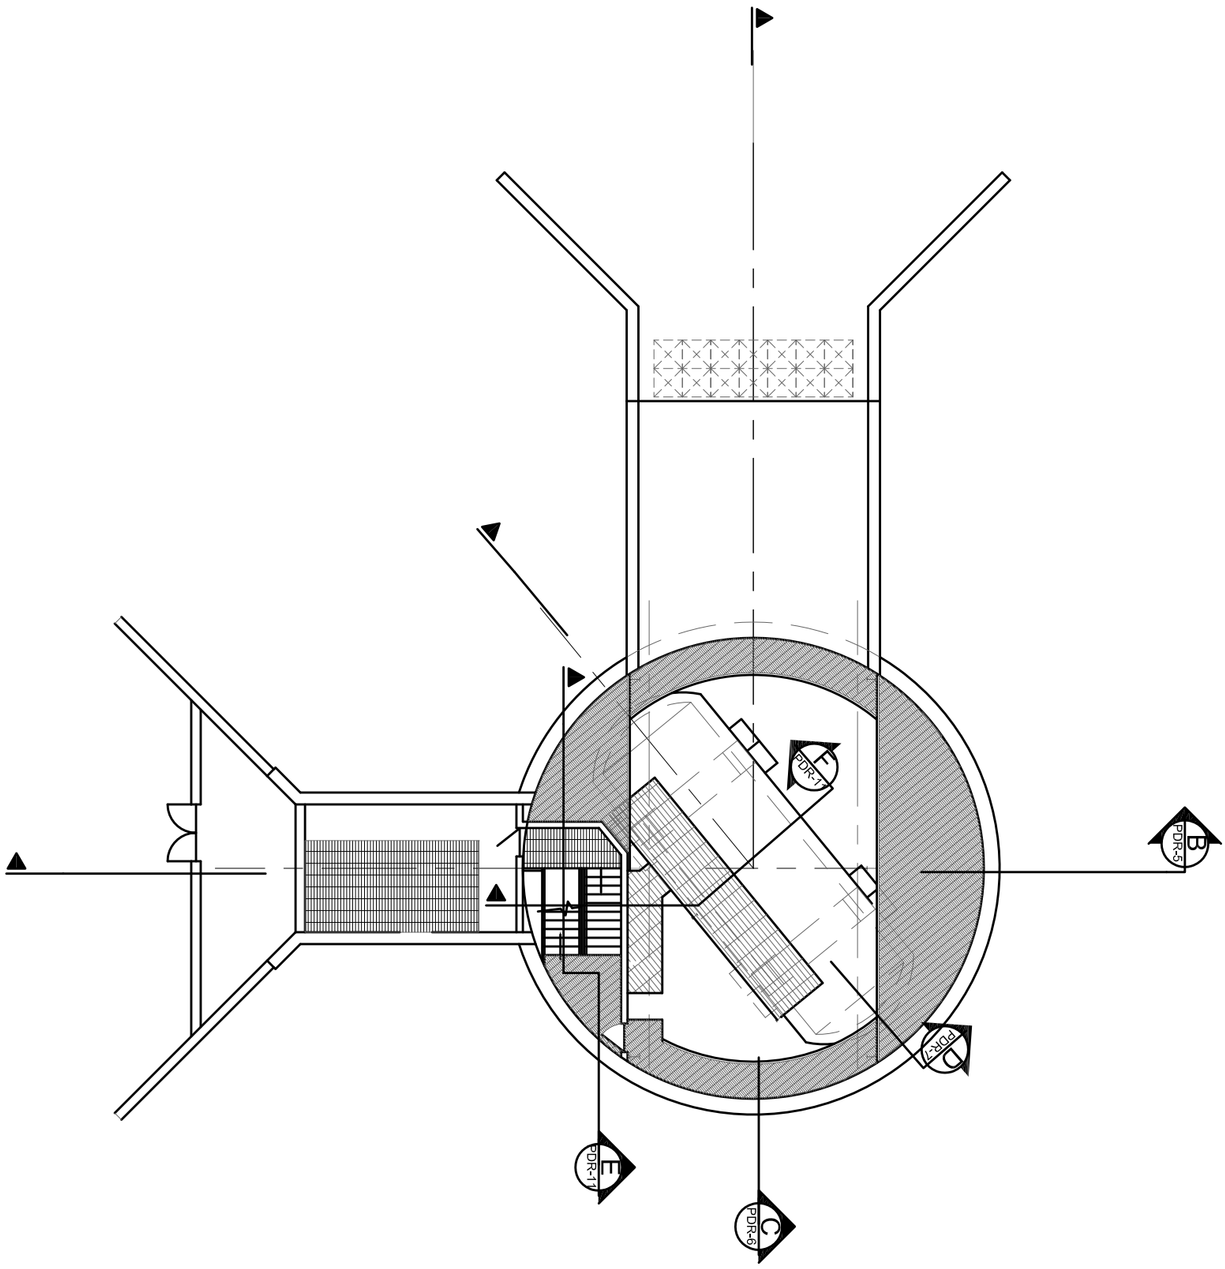

XDR

Fermilab

U.S. DEPARTMENT OF ENERGY

DATE

DAY MON YEAR

PROJECT NO.

6-7-82

DRAWING NO.

PDR-3

MICROBOONE ENCLOSURE

SCALE:

1/8"=1'-0"

8 0 8 16

SCALE FEET

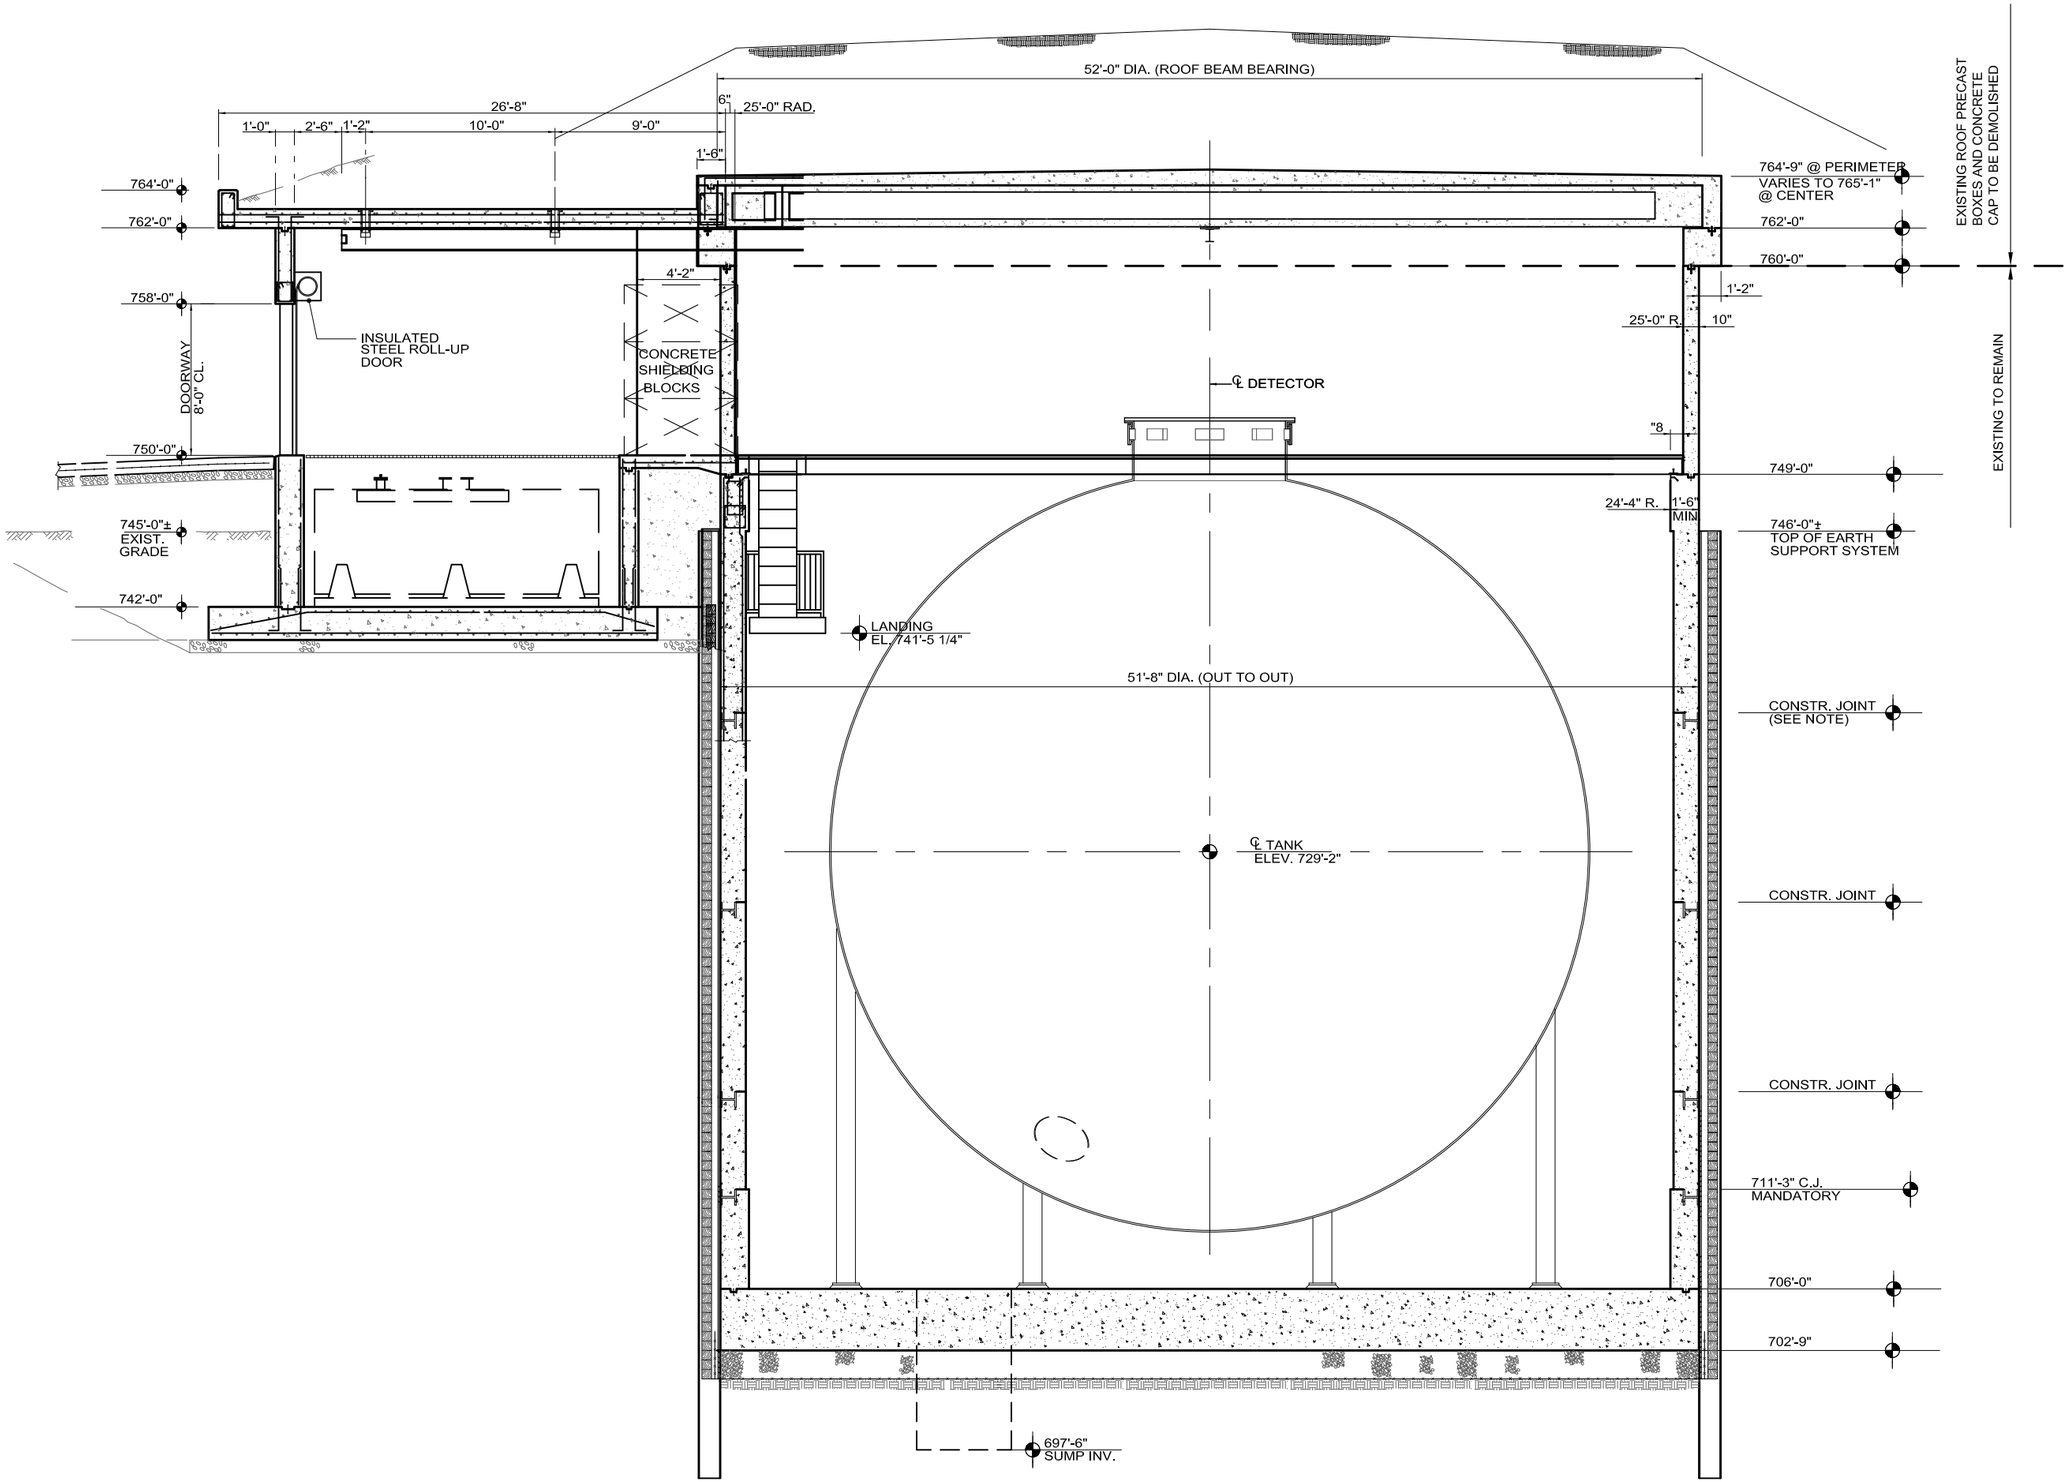

SECTION A/x

SCALE: 1/8"=1'-0"

SCALE: 1/8"=1'-0" 8 0 8 16 FEET

MICROBOONE ENCLOSURE

SECTION A (EXISTING)

XDR

Fermilab

U.S. DEPARTMENT OF ENERGY

DATE

DAY MON YEAR

PROJECT NO.

6-7-82

DRAWING NO.

PDR-4

Dec 22, 2009 - 4:16pm M:\Active Projects\6\7\82\6 - Design Documents\6b - Drawings\PLAN12.dwg

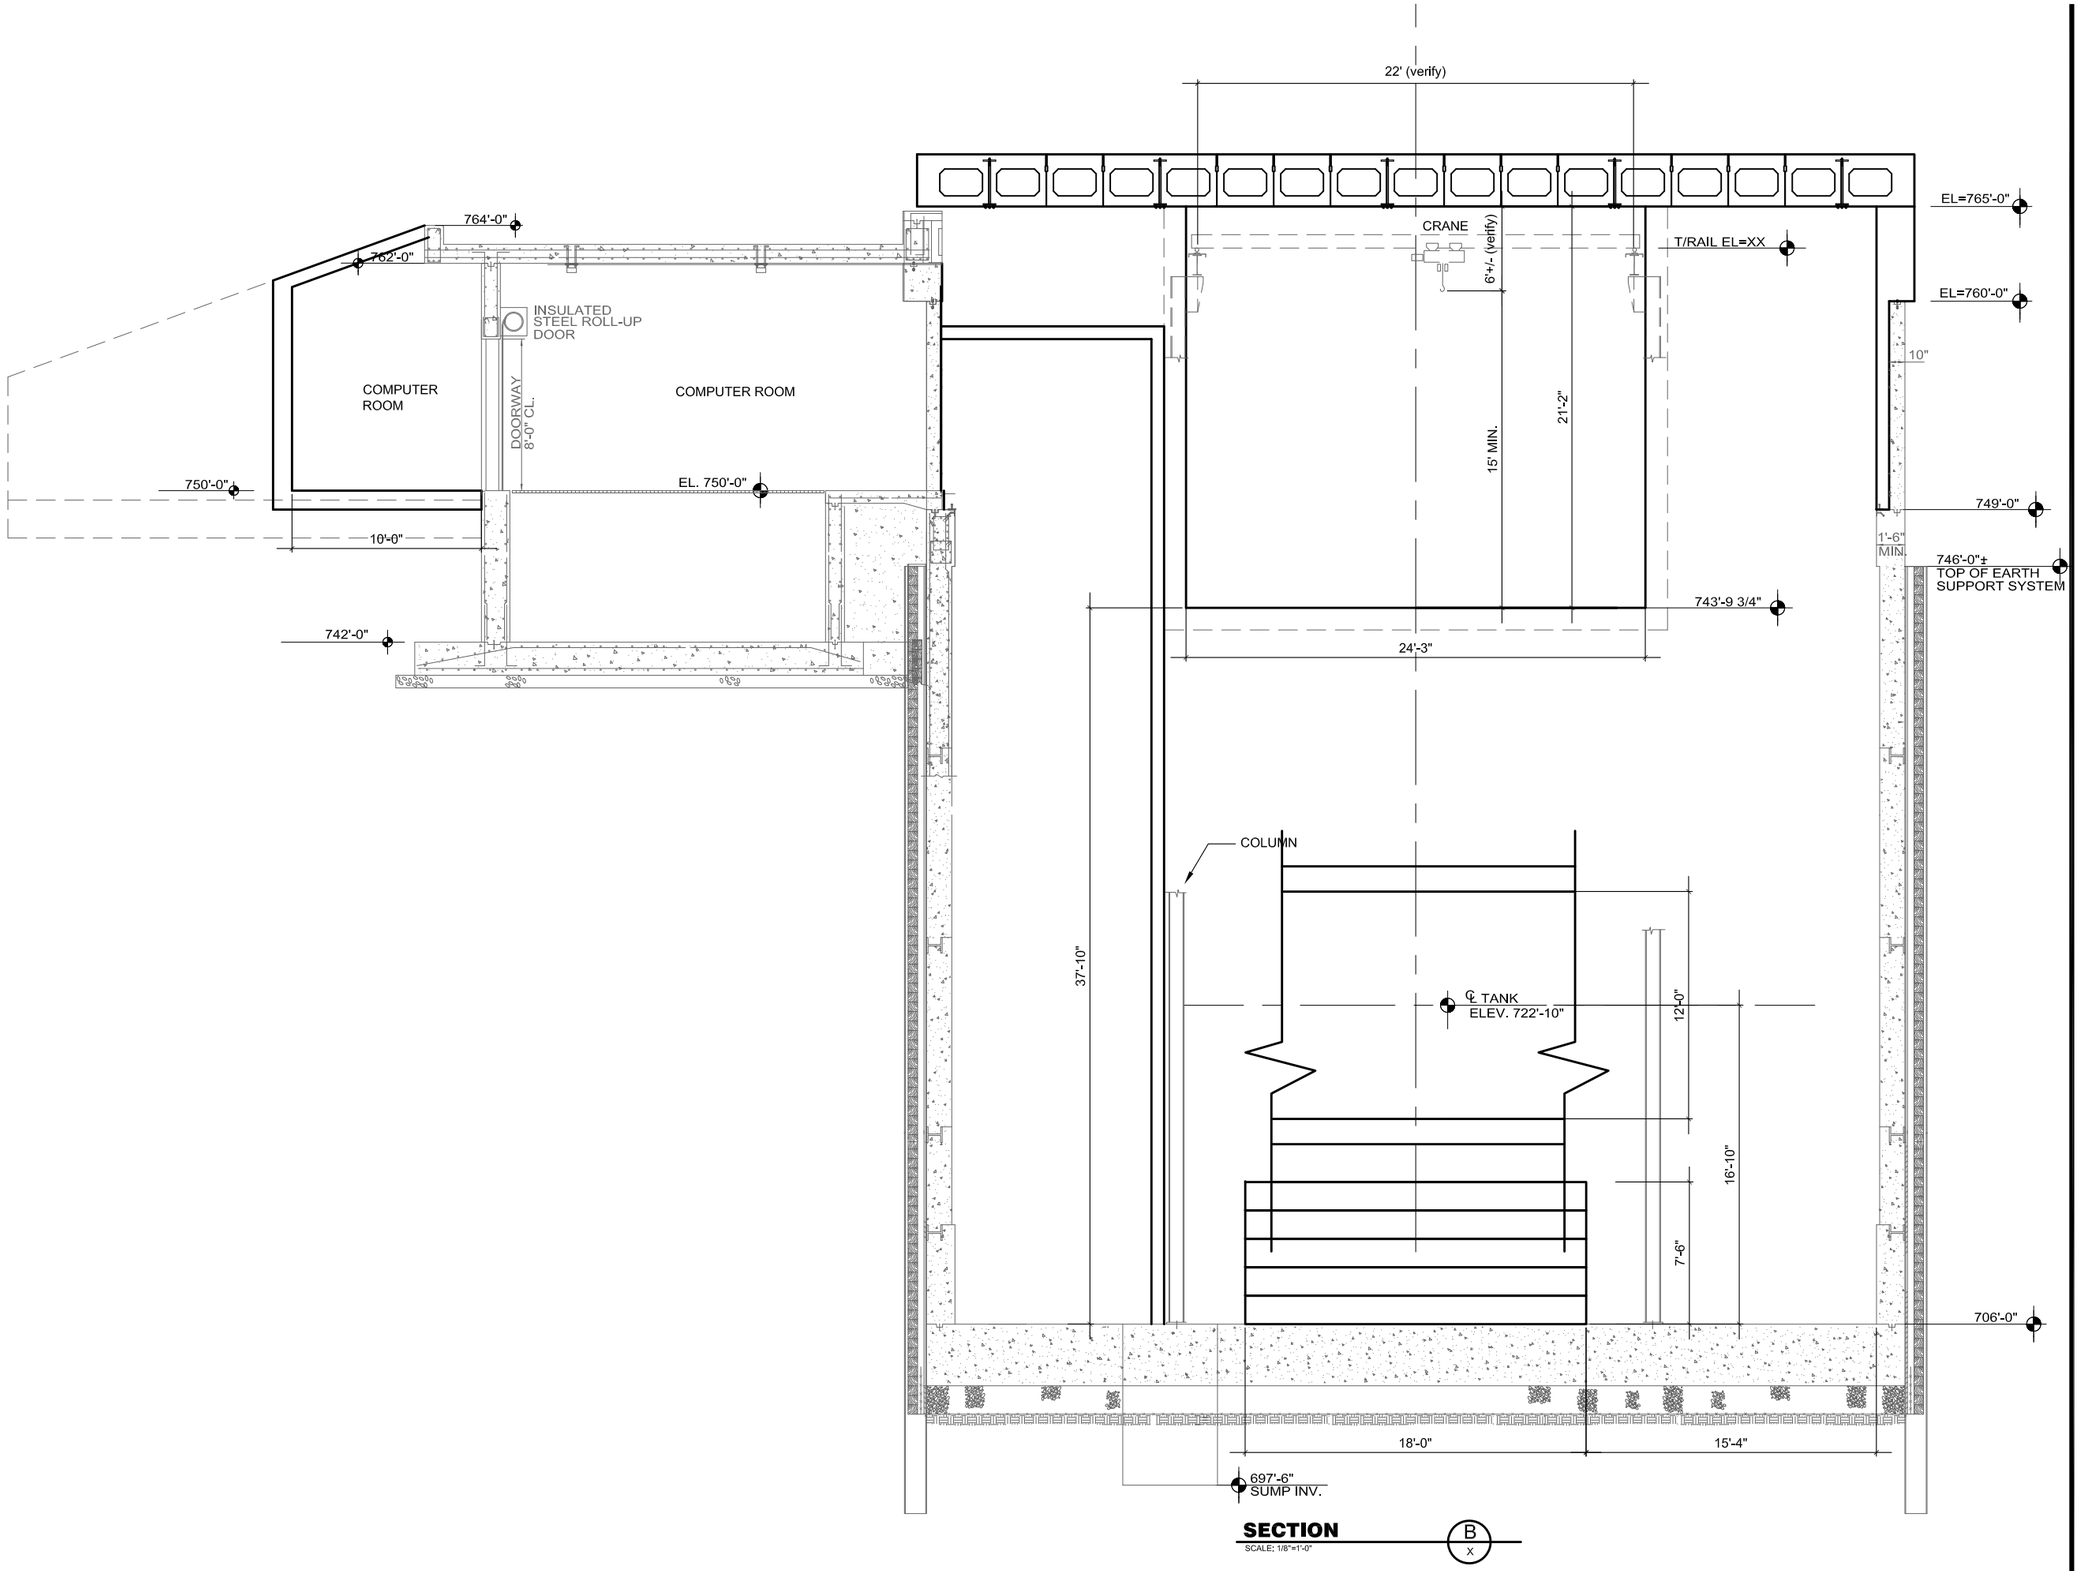

SECTION B/x

SCALE: 1/8"=1'-0"

SCALE: 1/8"=1'-0" (FEET 16 8 0 8)

MICROBOONE ENCLOSURE

SECTION B

XDR

Fermilab

U.S. DEPARTMENT OF ENERGY

DATE

DAY MON YEAR

PROJECT NO.

6-7-82

DRAWING NO.

PDR-5

Dec 22, 2009 - 3:52pm M:\Active Projects\6\7\82\6 - Design Documents\6b - Drawings\PLAN12.dwg

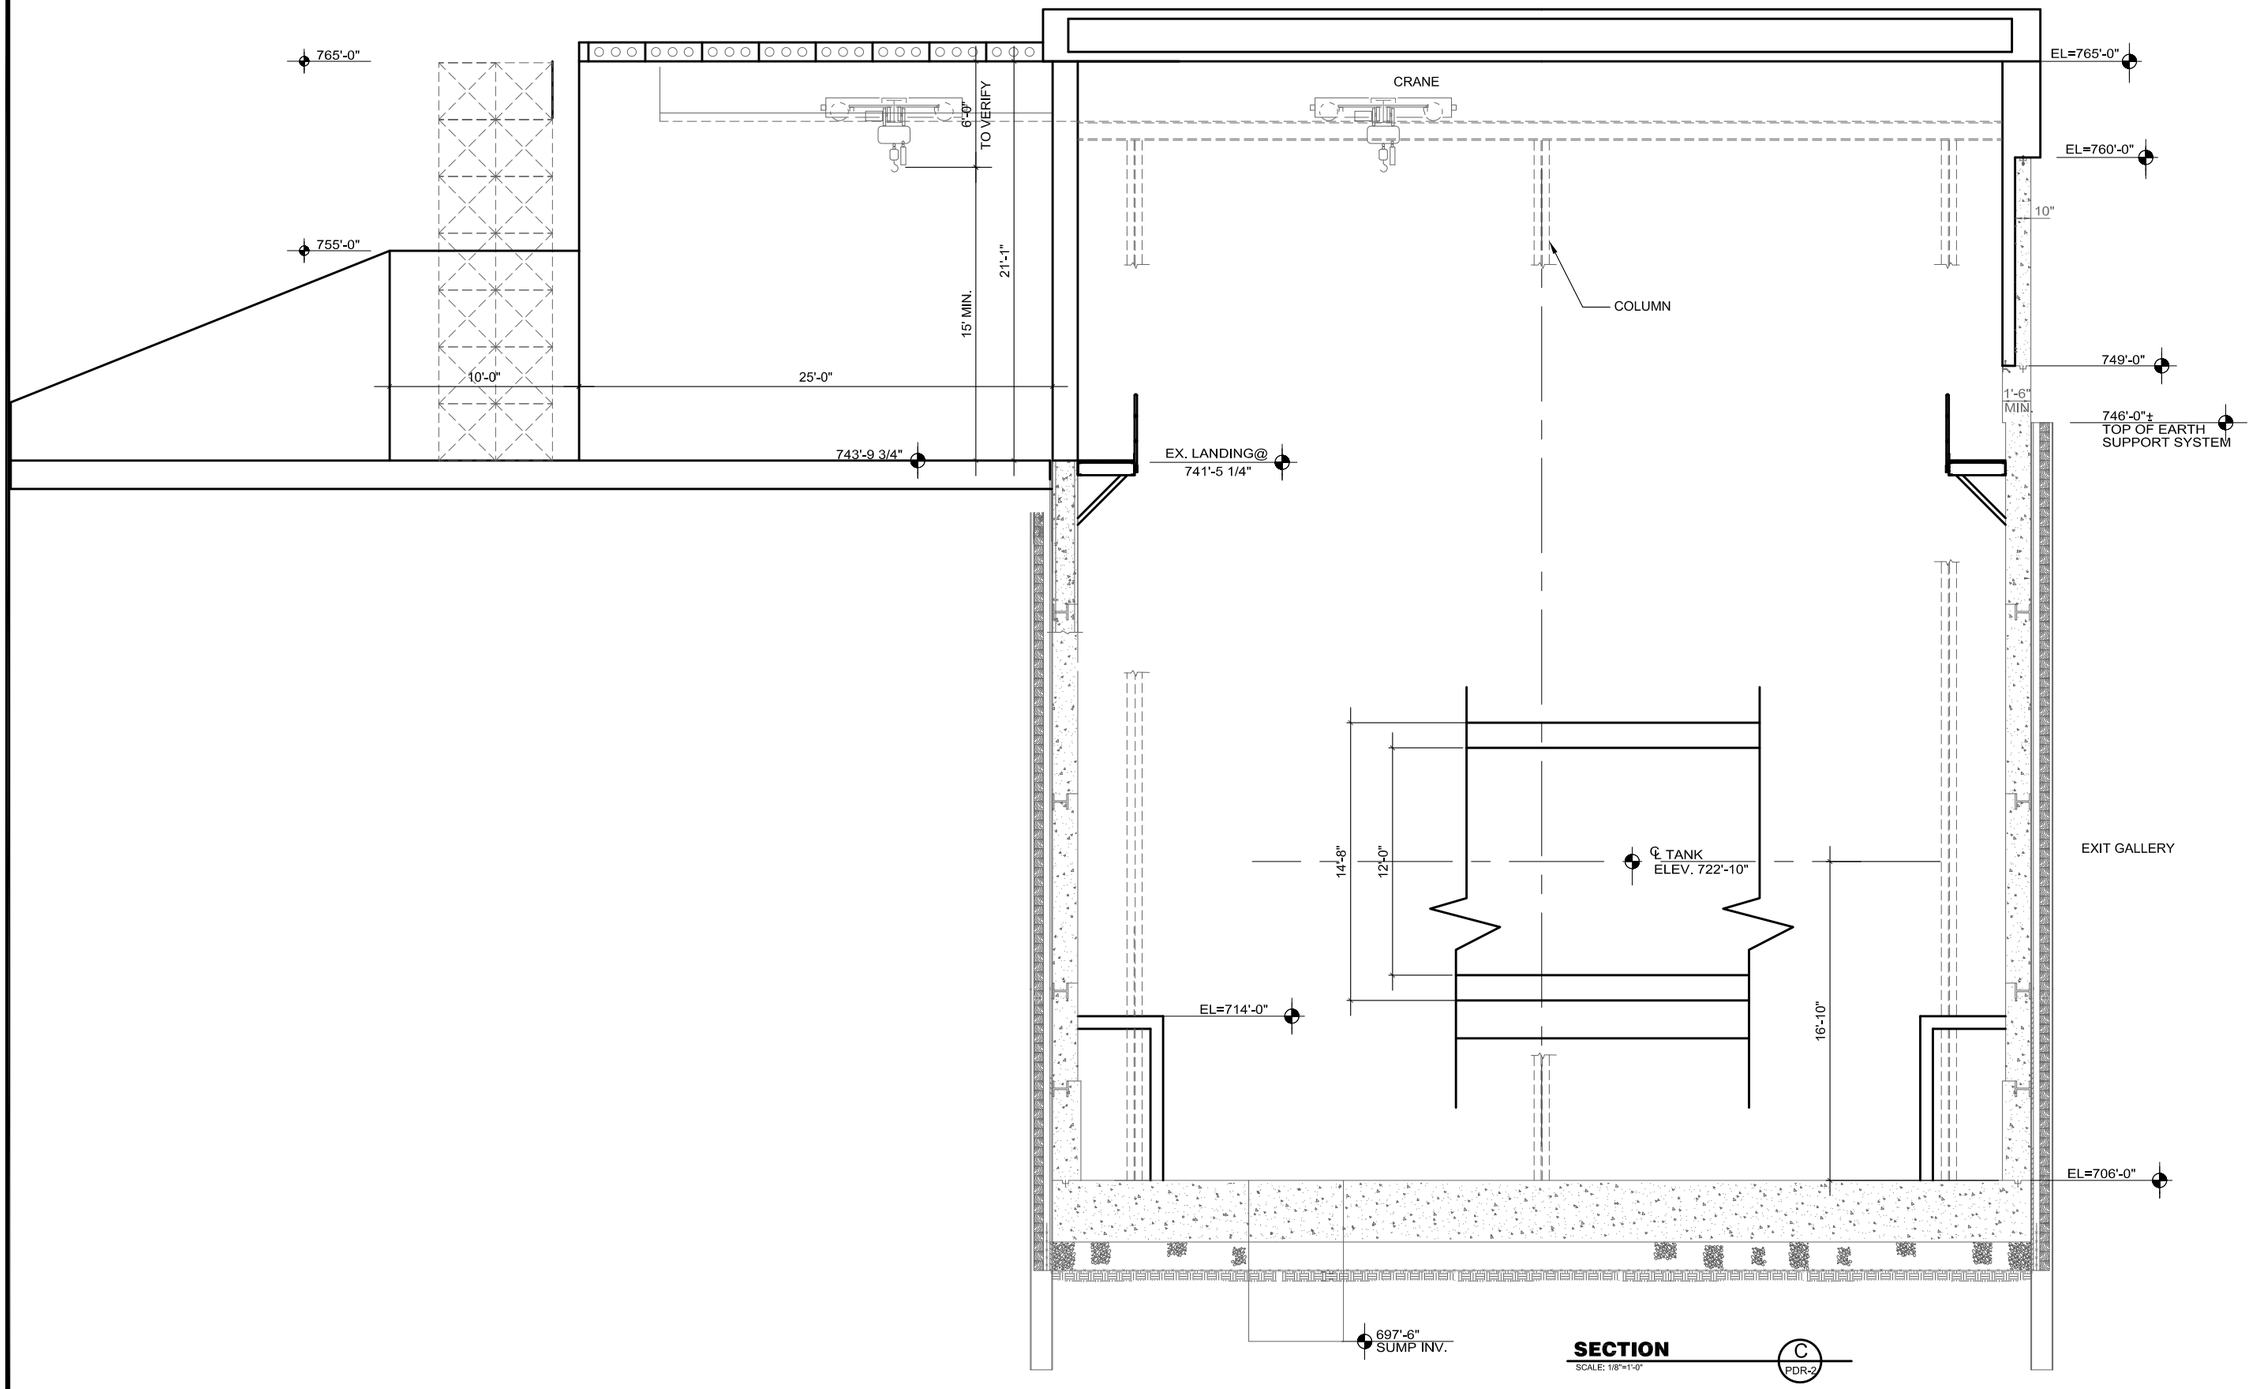

SECTION C PDR-2

SCALE: 1/8"=1'-0"

SCALE:

1/8"=1'-0" SCALE 8 0 8 16 FEET

MICROBOONE ENCLOSURE

SECTION C

XDR

Fermilab

U.S. DEPARTMENT OF ENERGY

DATE

DAY MON YEAR

PROJECT NO.

6-7-82

DRAWING NO.

PDR-6

Dec 22, 2009 - 3:53pm M:\Active Projects\6\7\82\6 - Design Documents\6b - Drawings\PLAN12.dwg

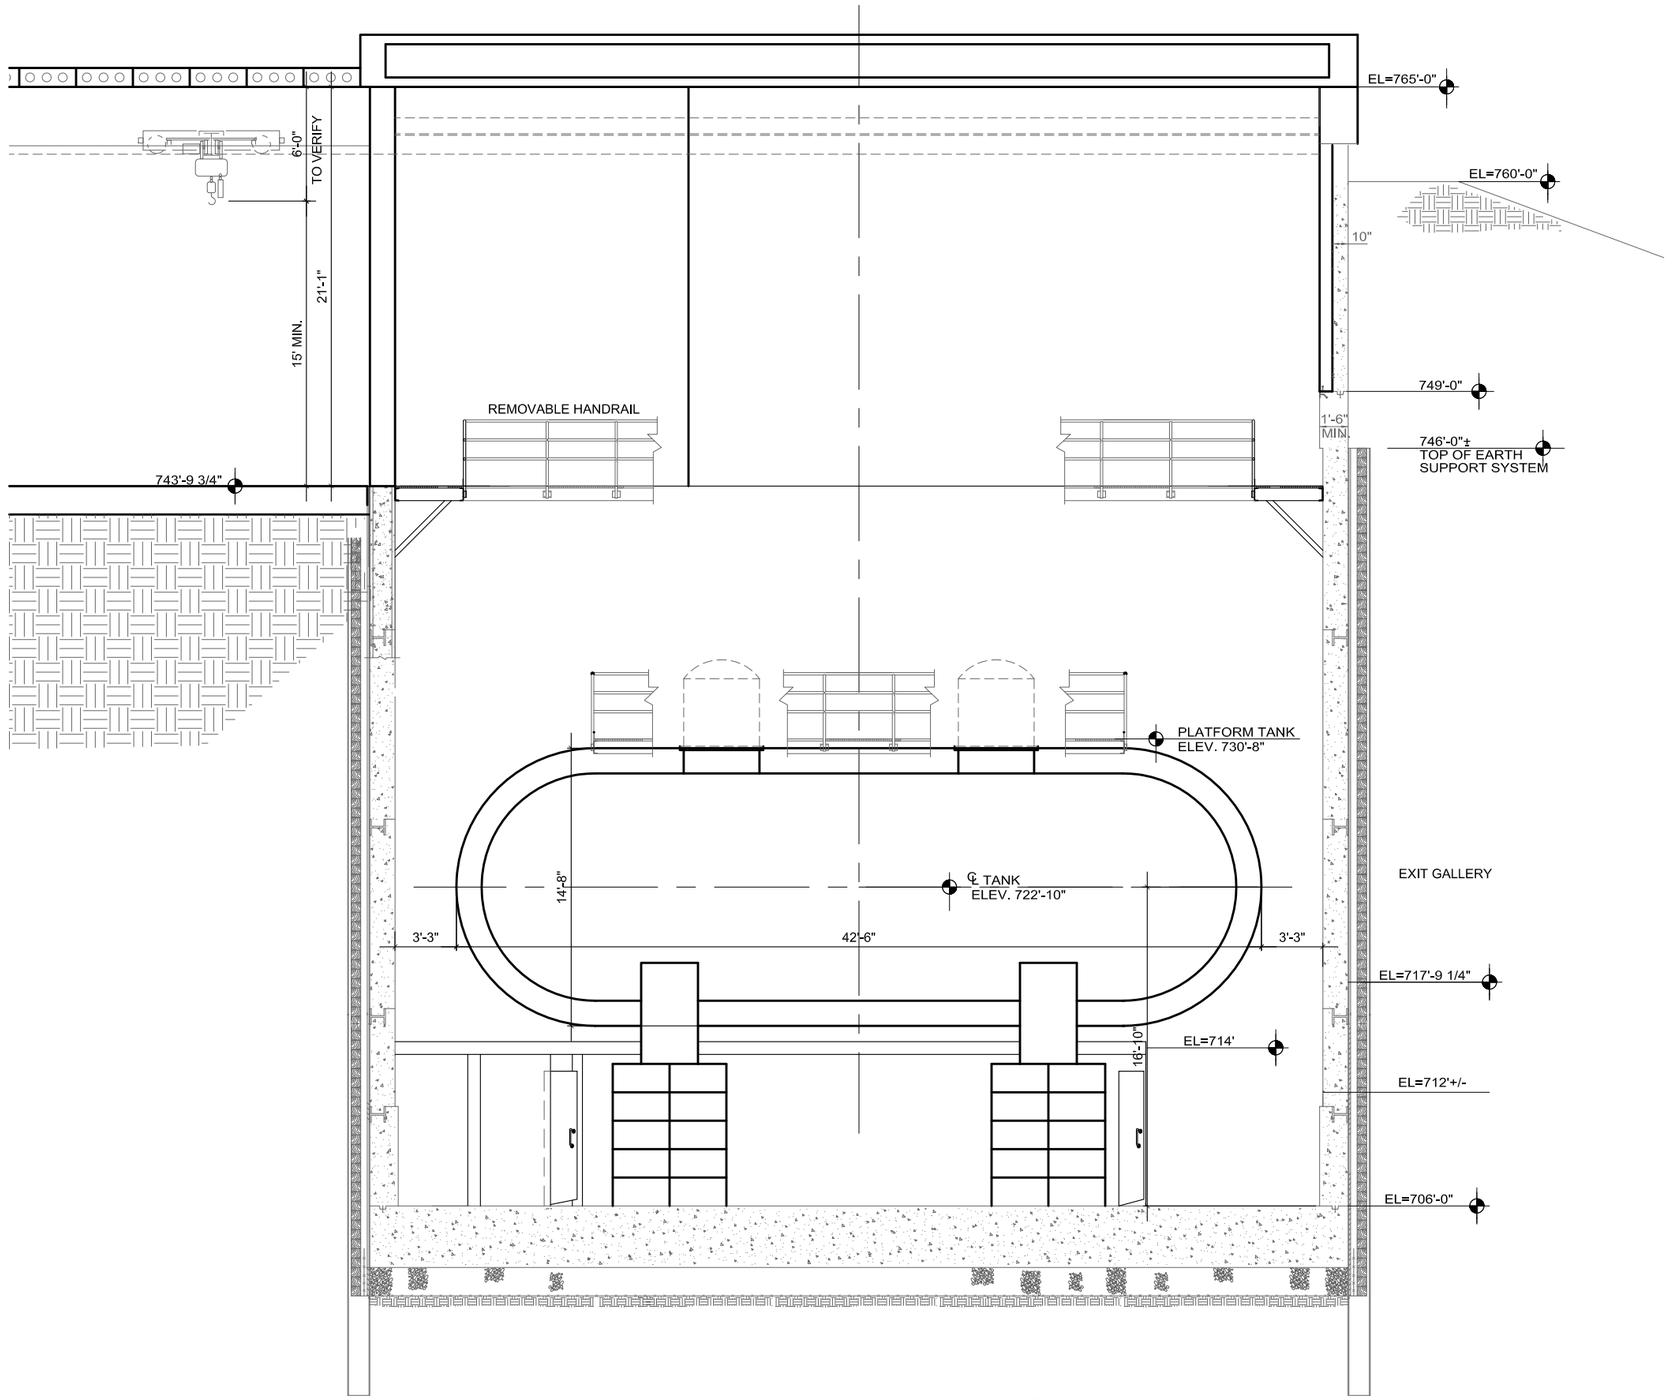

SECTION D
SCALE: 1/8"=1'-0"
PDR-3

SCALE:
1/8"=1'-0"
SCALE
8 0 8 16 FEET

MICROBOONE ENCLOSURE
SECTION D

XDR
Fermilab
U.S. DEPARTMENT OF ENERGY

DATE
DAY MON YEAR
PROJECT NO.
6-7-82
DRAWING NO.
PDR-7

Dec 22, 2009 - 3:45pm M:\Active Projects\6\7\82\6 - Design Documents\6b - Drawings\PLAN12.dwg

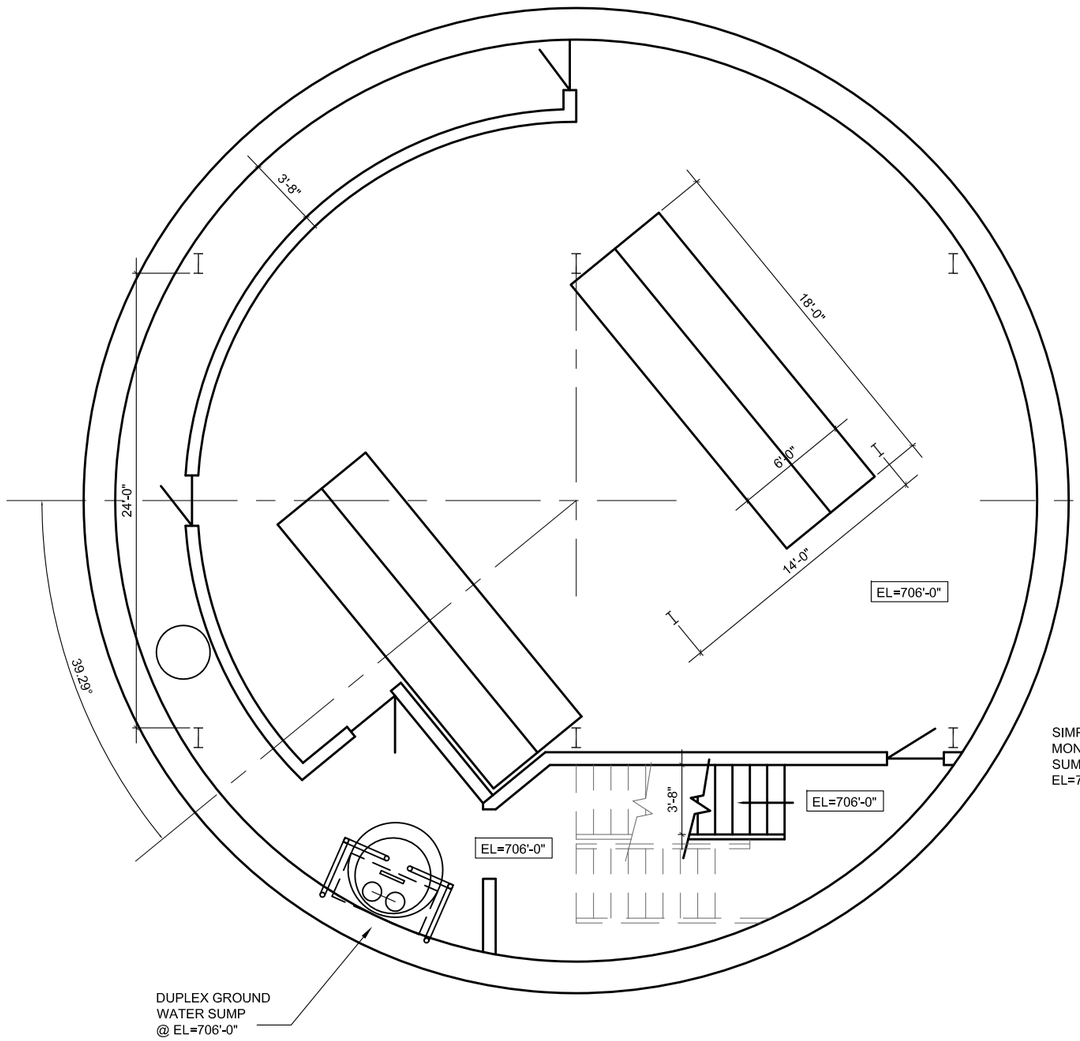

PLAN @ EL=706'-0"

SCALE: 1/8" = 1'-0"

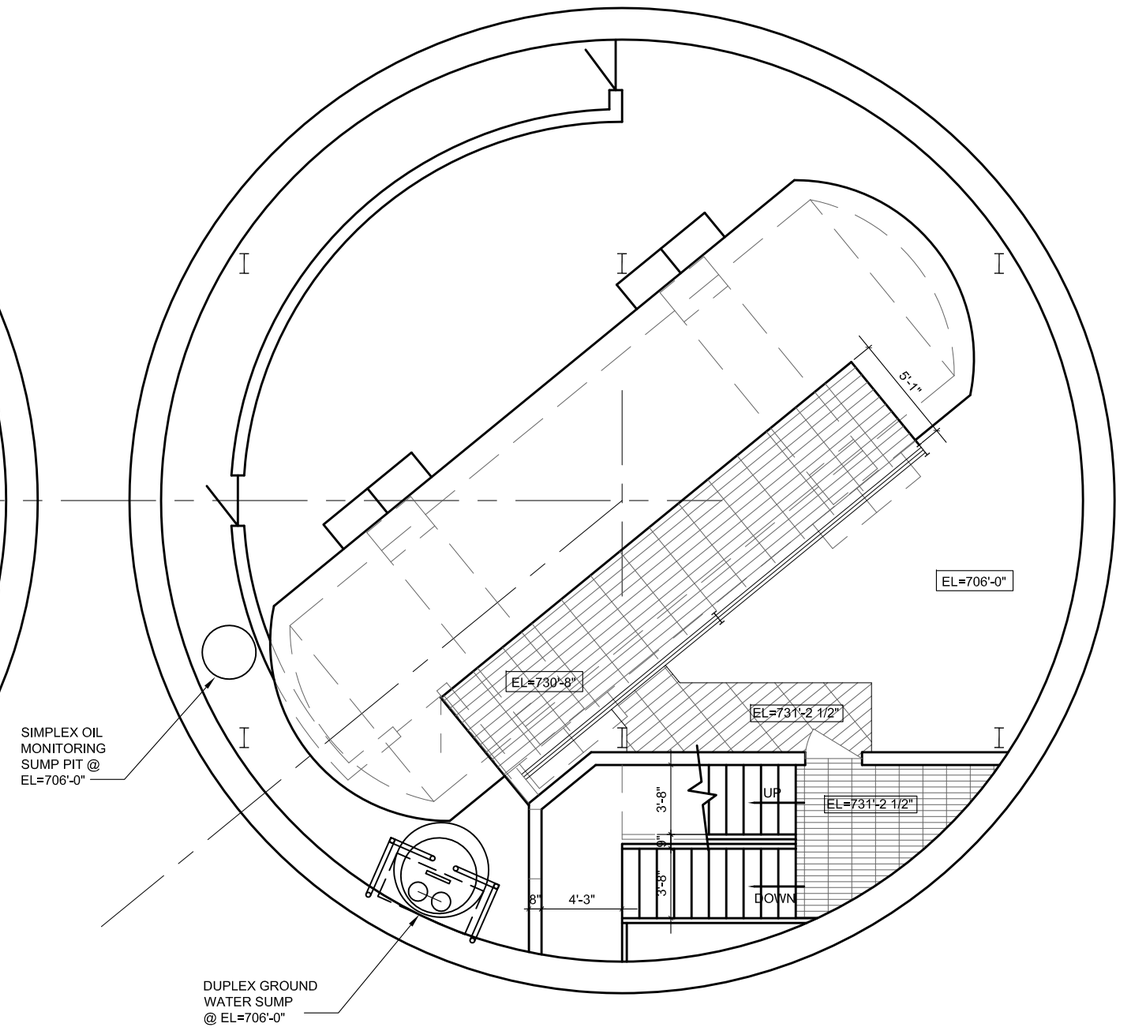

PLAN @ EL=731'-2 1/2"

SCALE: 1/8" = 1'-0"

SCALE:

1/8"=1'-0" SCALE 8 0 8 16 FEET

MICROBOONE ENCLOSURE

PLAN @ EL 706'-0 & EL 731'-2 1/2"

XDR

Fermilab

U.S. DEPARTMENT OF ENERGY

DATE

DAY MON YEAR

PROJECT NO.

6-7-82

DRAWING NO.

PDR-8

Dec 22, 2009 - 3:33pm M:\Active Projects\6\7\82\6 - Design Documents\6b - Drawings\PLAN12.dwg

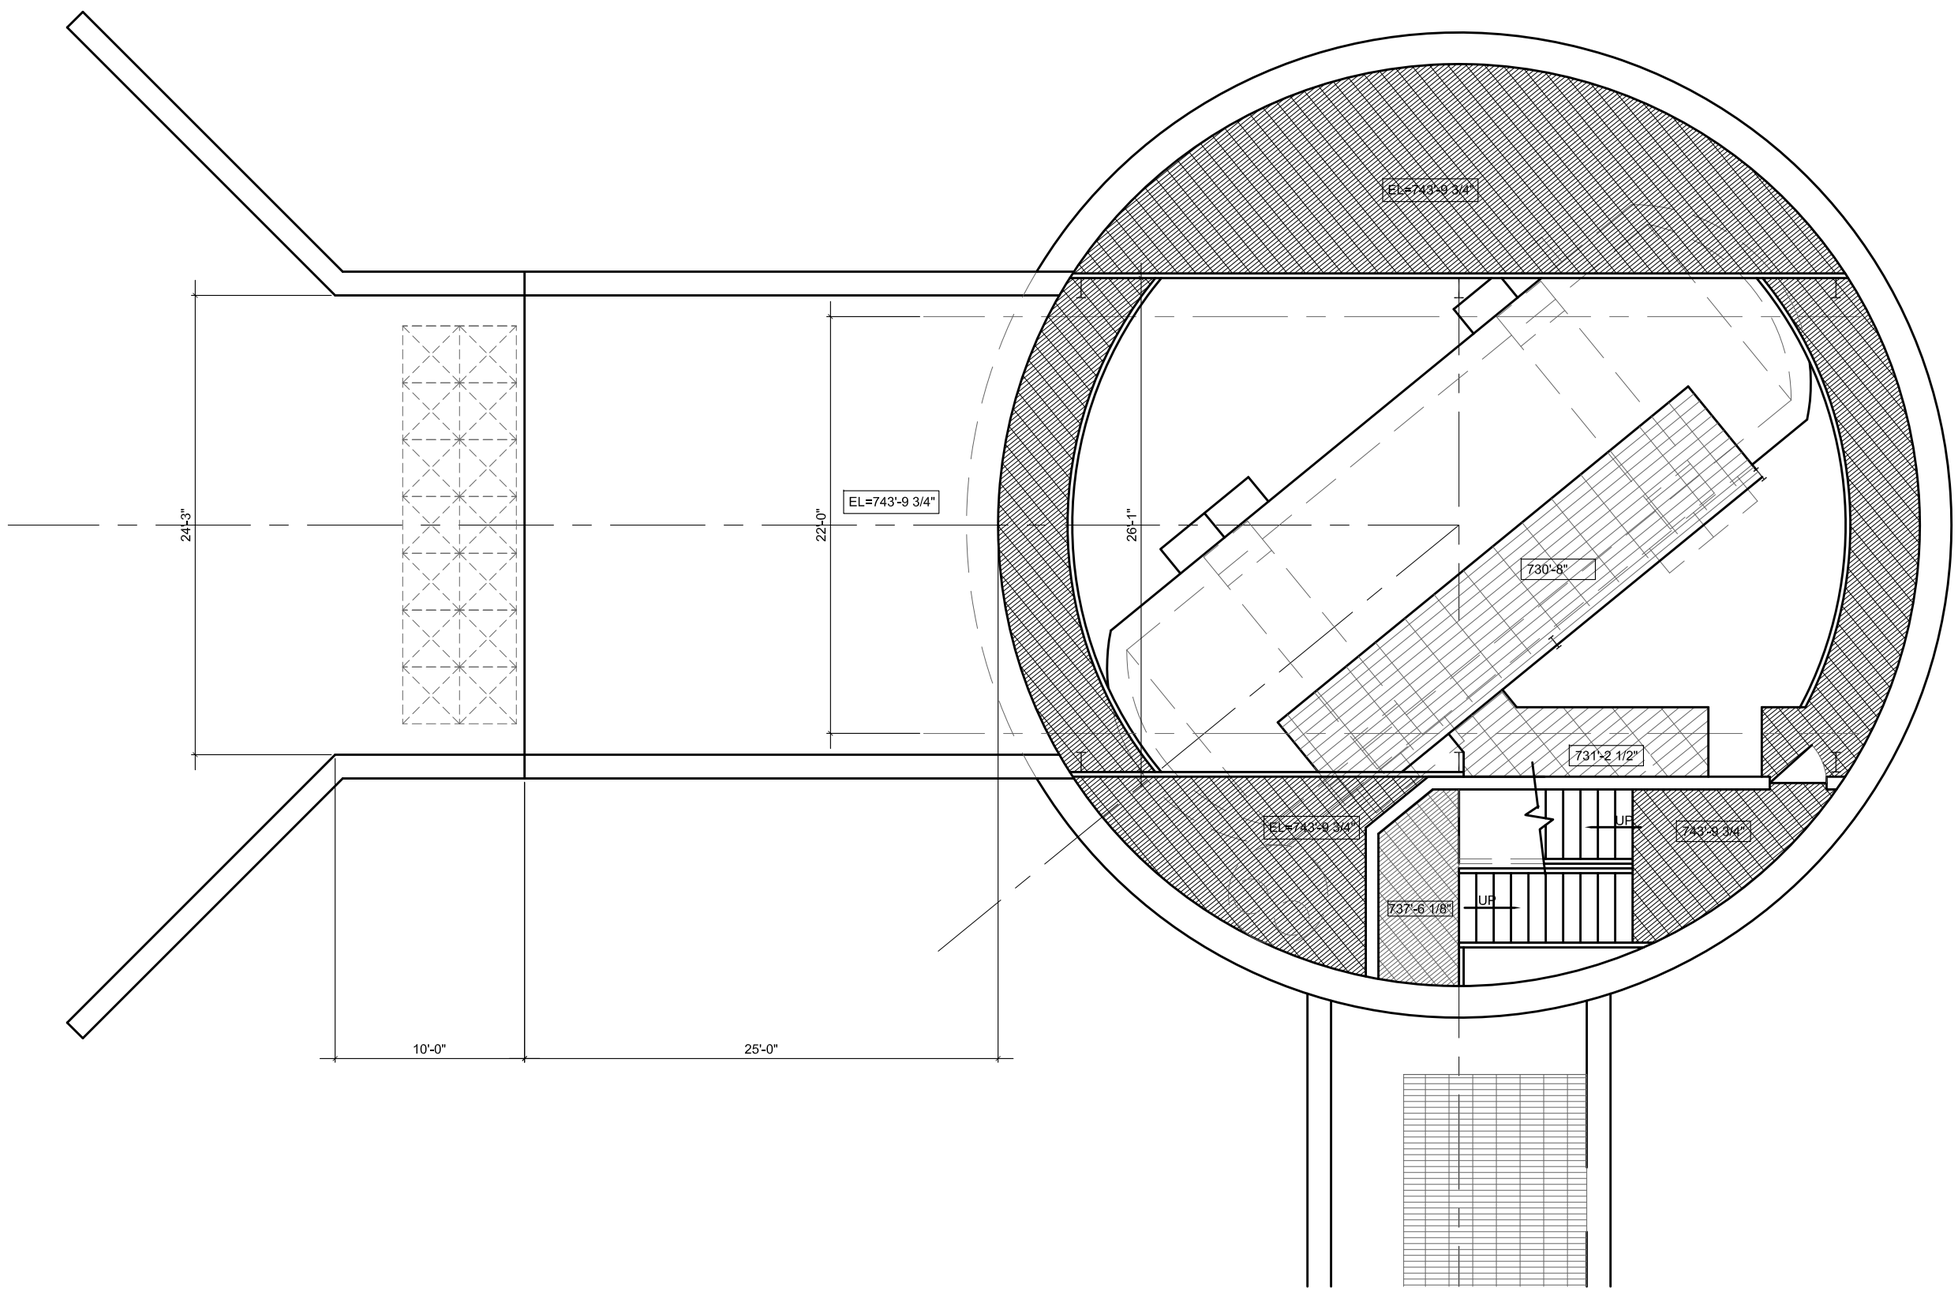

PLAN @ EL=743'-9 3/4"

SCALE: 1/8" = 1'-0"

SCALE:

1/8"=1'-0" SCALE 8 0 8 16 FEET

MICROBOONE ENCLOSURE

PLAN @ EL 706'-0 & EL 731'-2 1/2"

XDR

Fermilab

U.S. DEPARTMENT OF ENERGY

DATE

DAY MON YEAR

PROJECT NO.

6-7-82

DRAWING NO.

PDR-9

Dec 22, 2009 - 3:04pm M:\Active Projects\6\7\82\6 - Design Documents\6b - Drawings\PLAN12.dwg

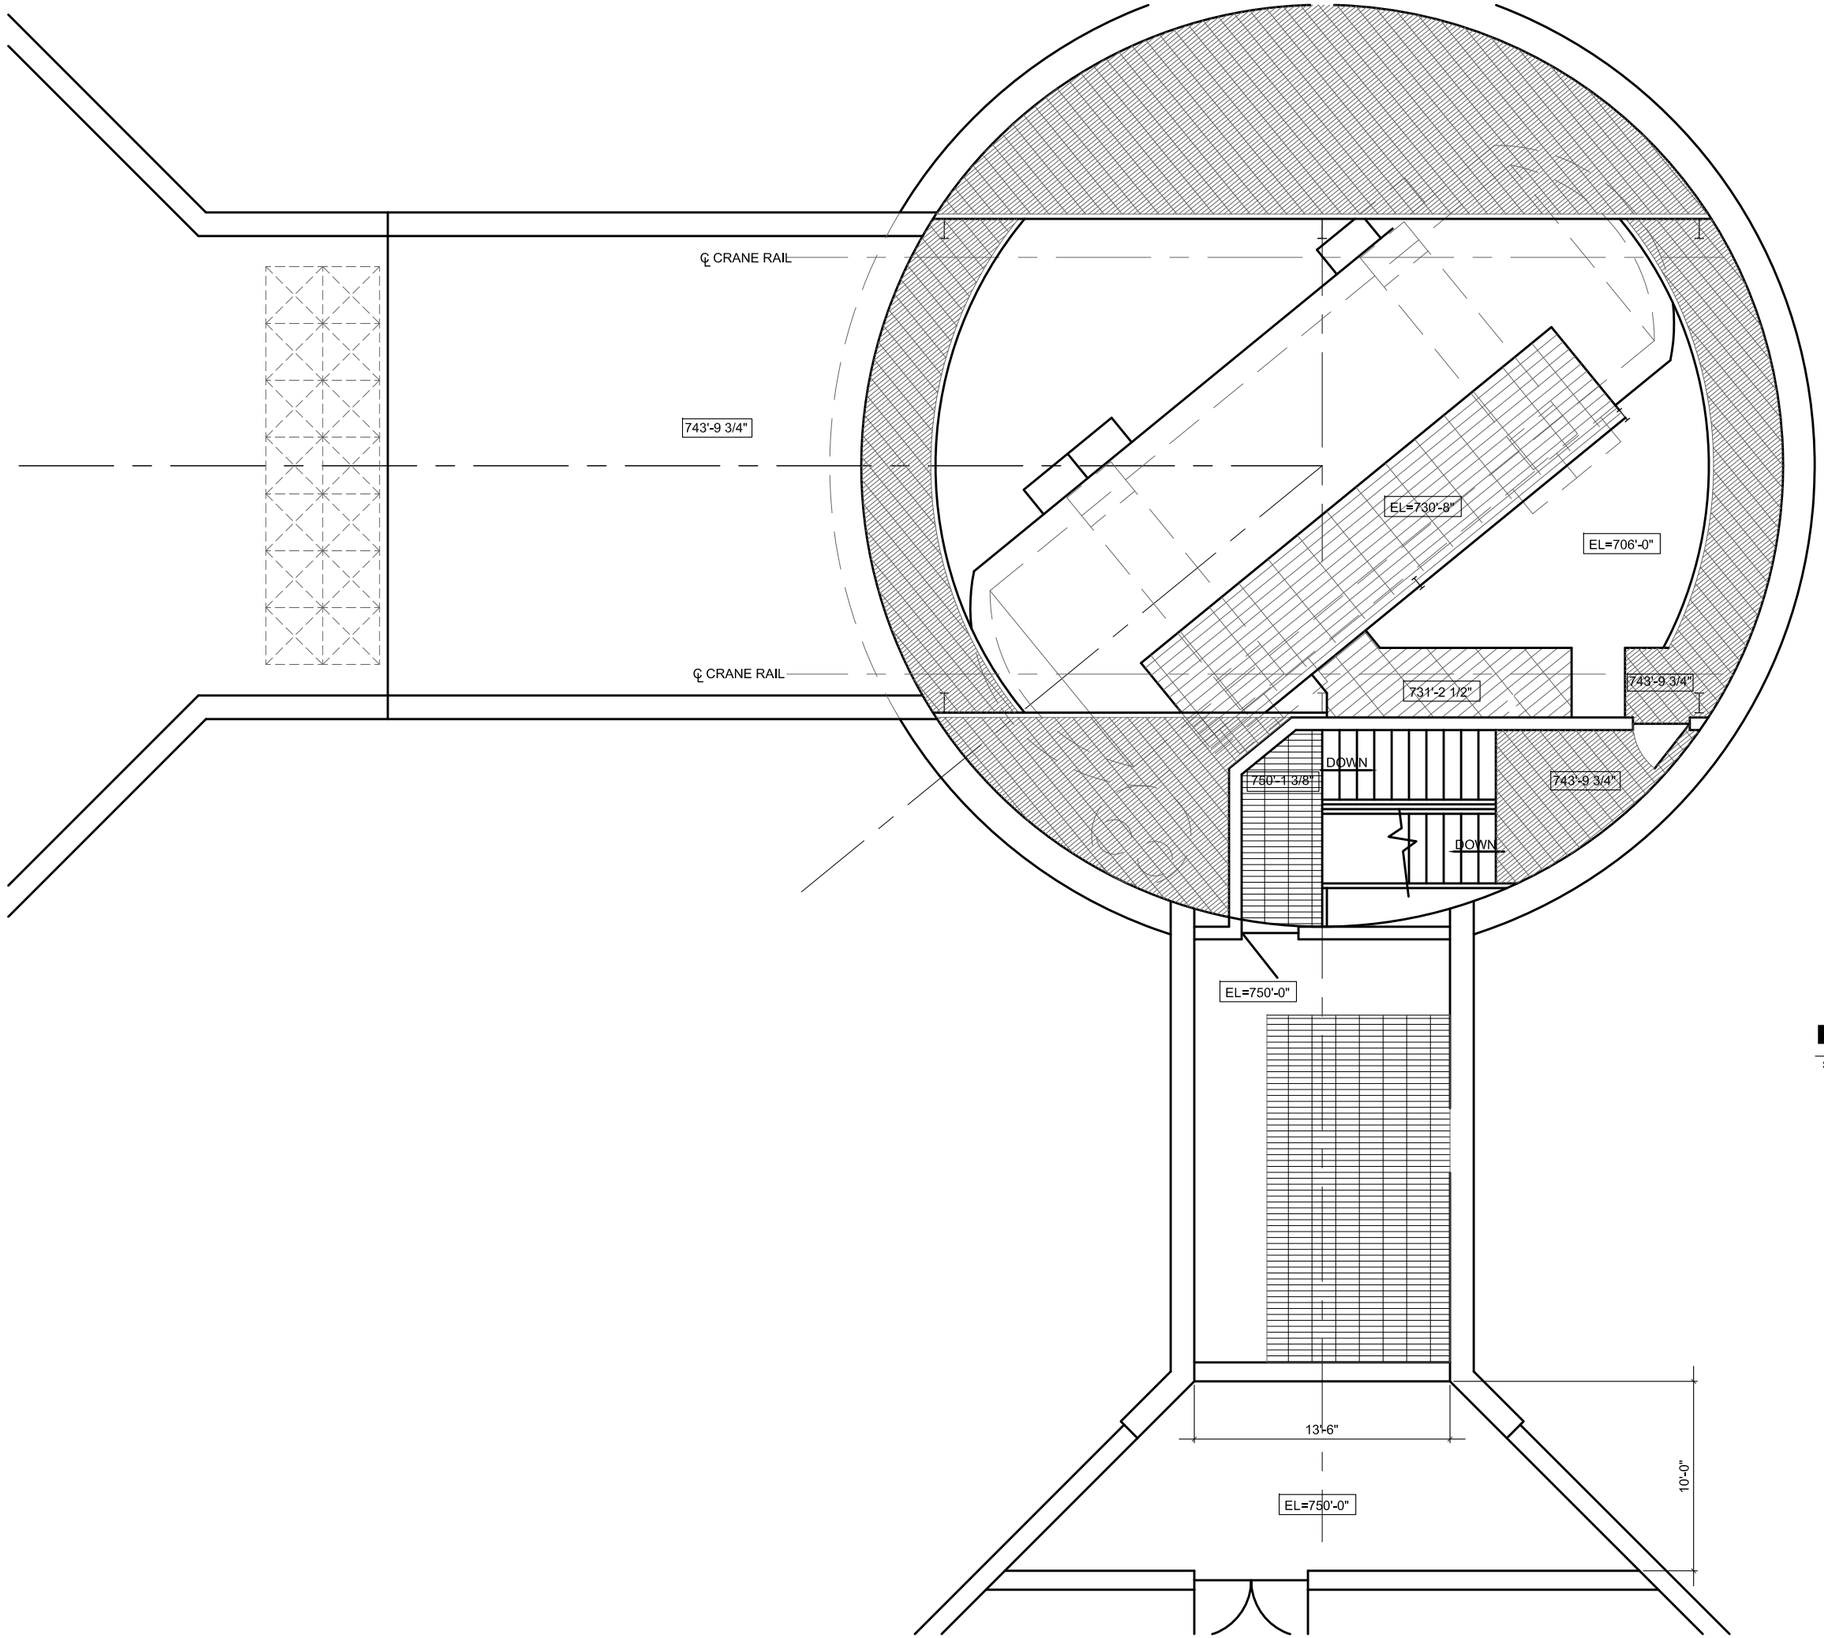

PLAN @ EL=750'-1 3/8"

SCALE: 1/8" = 1'-0"

SCALE:

8 0 8 16 FEET

SCALE

1/8"=1'-0"

MICROBOONE ENCLOSURE

PLAN @ EL 706'-0 & EL 750'-1 3/8"

XDR

Fermilab

U.S. DEPARTMENT OF ENERGY

DATE

DAY MON YEAR

PROJECT NO.

6-7-82

DRAWING NO.

PDR-10

Dec 22, 2009 - 2:59pm M:\Active Projects\6\7\82\6 - Design Documents\6b - Drawings\PLAN12.dwg

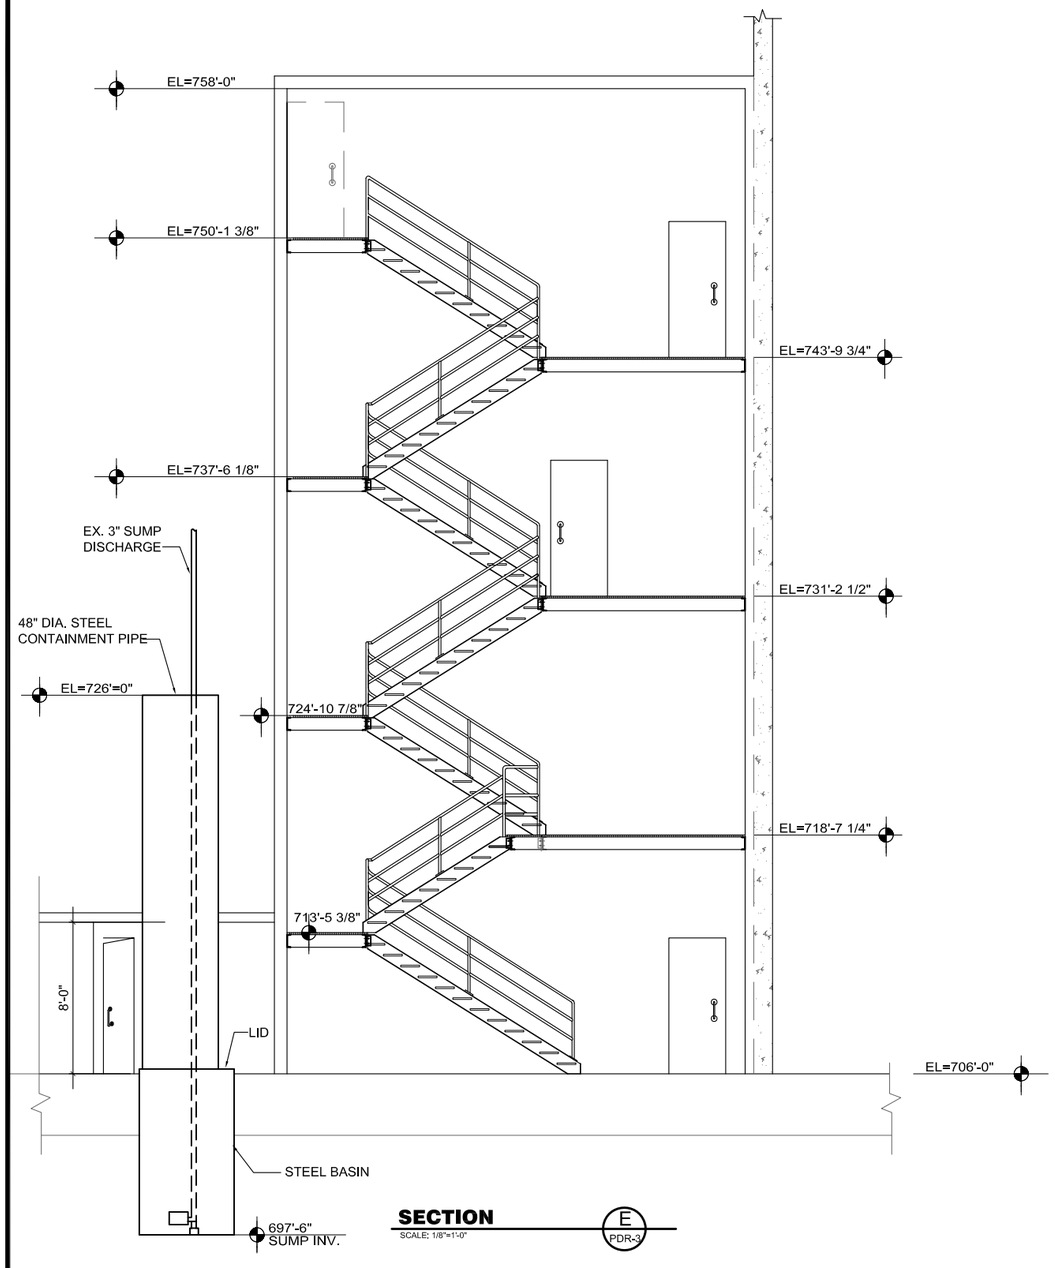

SECTION E PDR-3
SCALE: 1/8"=1'-0"

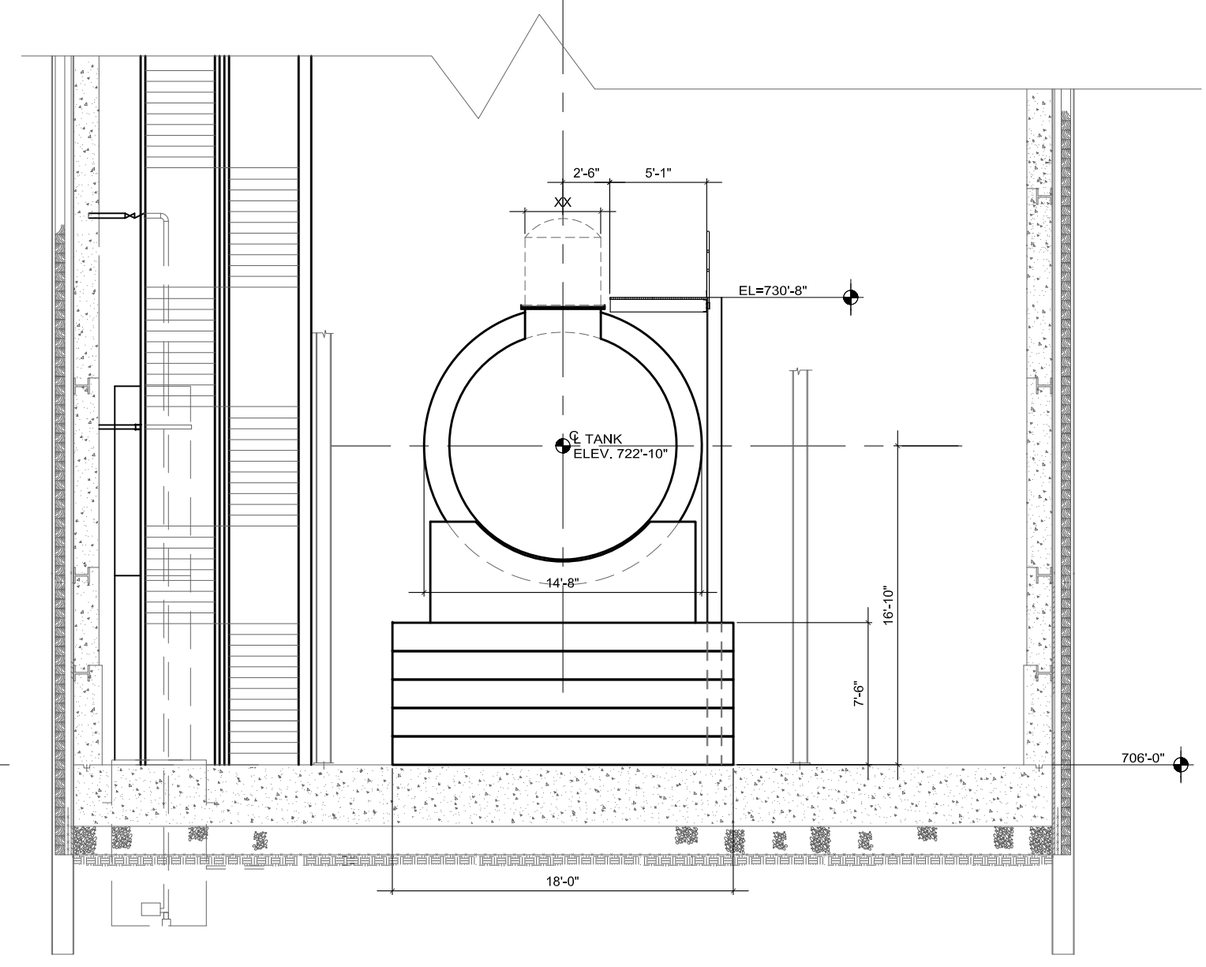

SECTION F PDR-3
SCALE: 1/8"=1'-0"

SCALE:
1/8"=1'-0"
SCALE 8 0 8 16 FEET

MICROBOONE ENCLOSURE

SECTIONS E & F

XDR

Fermilab

U.S. DEPARTMENT OF ENERGY

DATE
DAY MON YEAR

PROJECT NO.
6-7-82

DRAWING NO.
PDR-11

Dec 22, 2009 - 2:53pm M:\Active Projects\6\7\82\6 - Design Documents\6b - Drawings\PLAN12.dwg