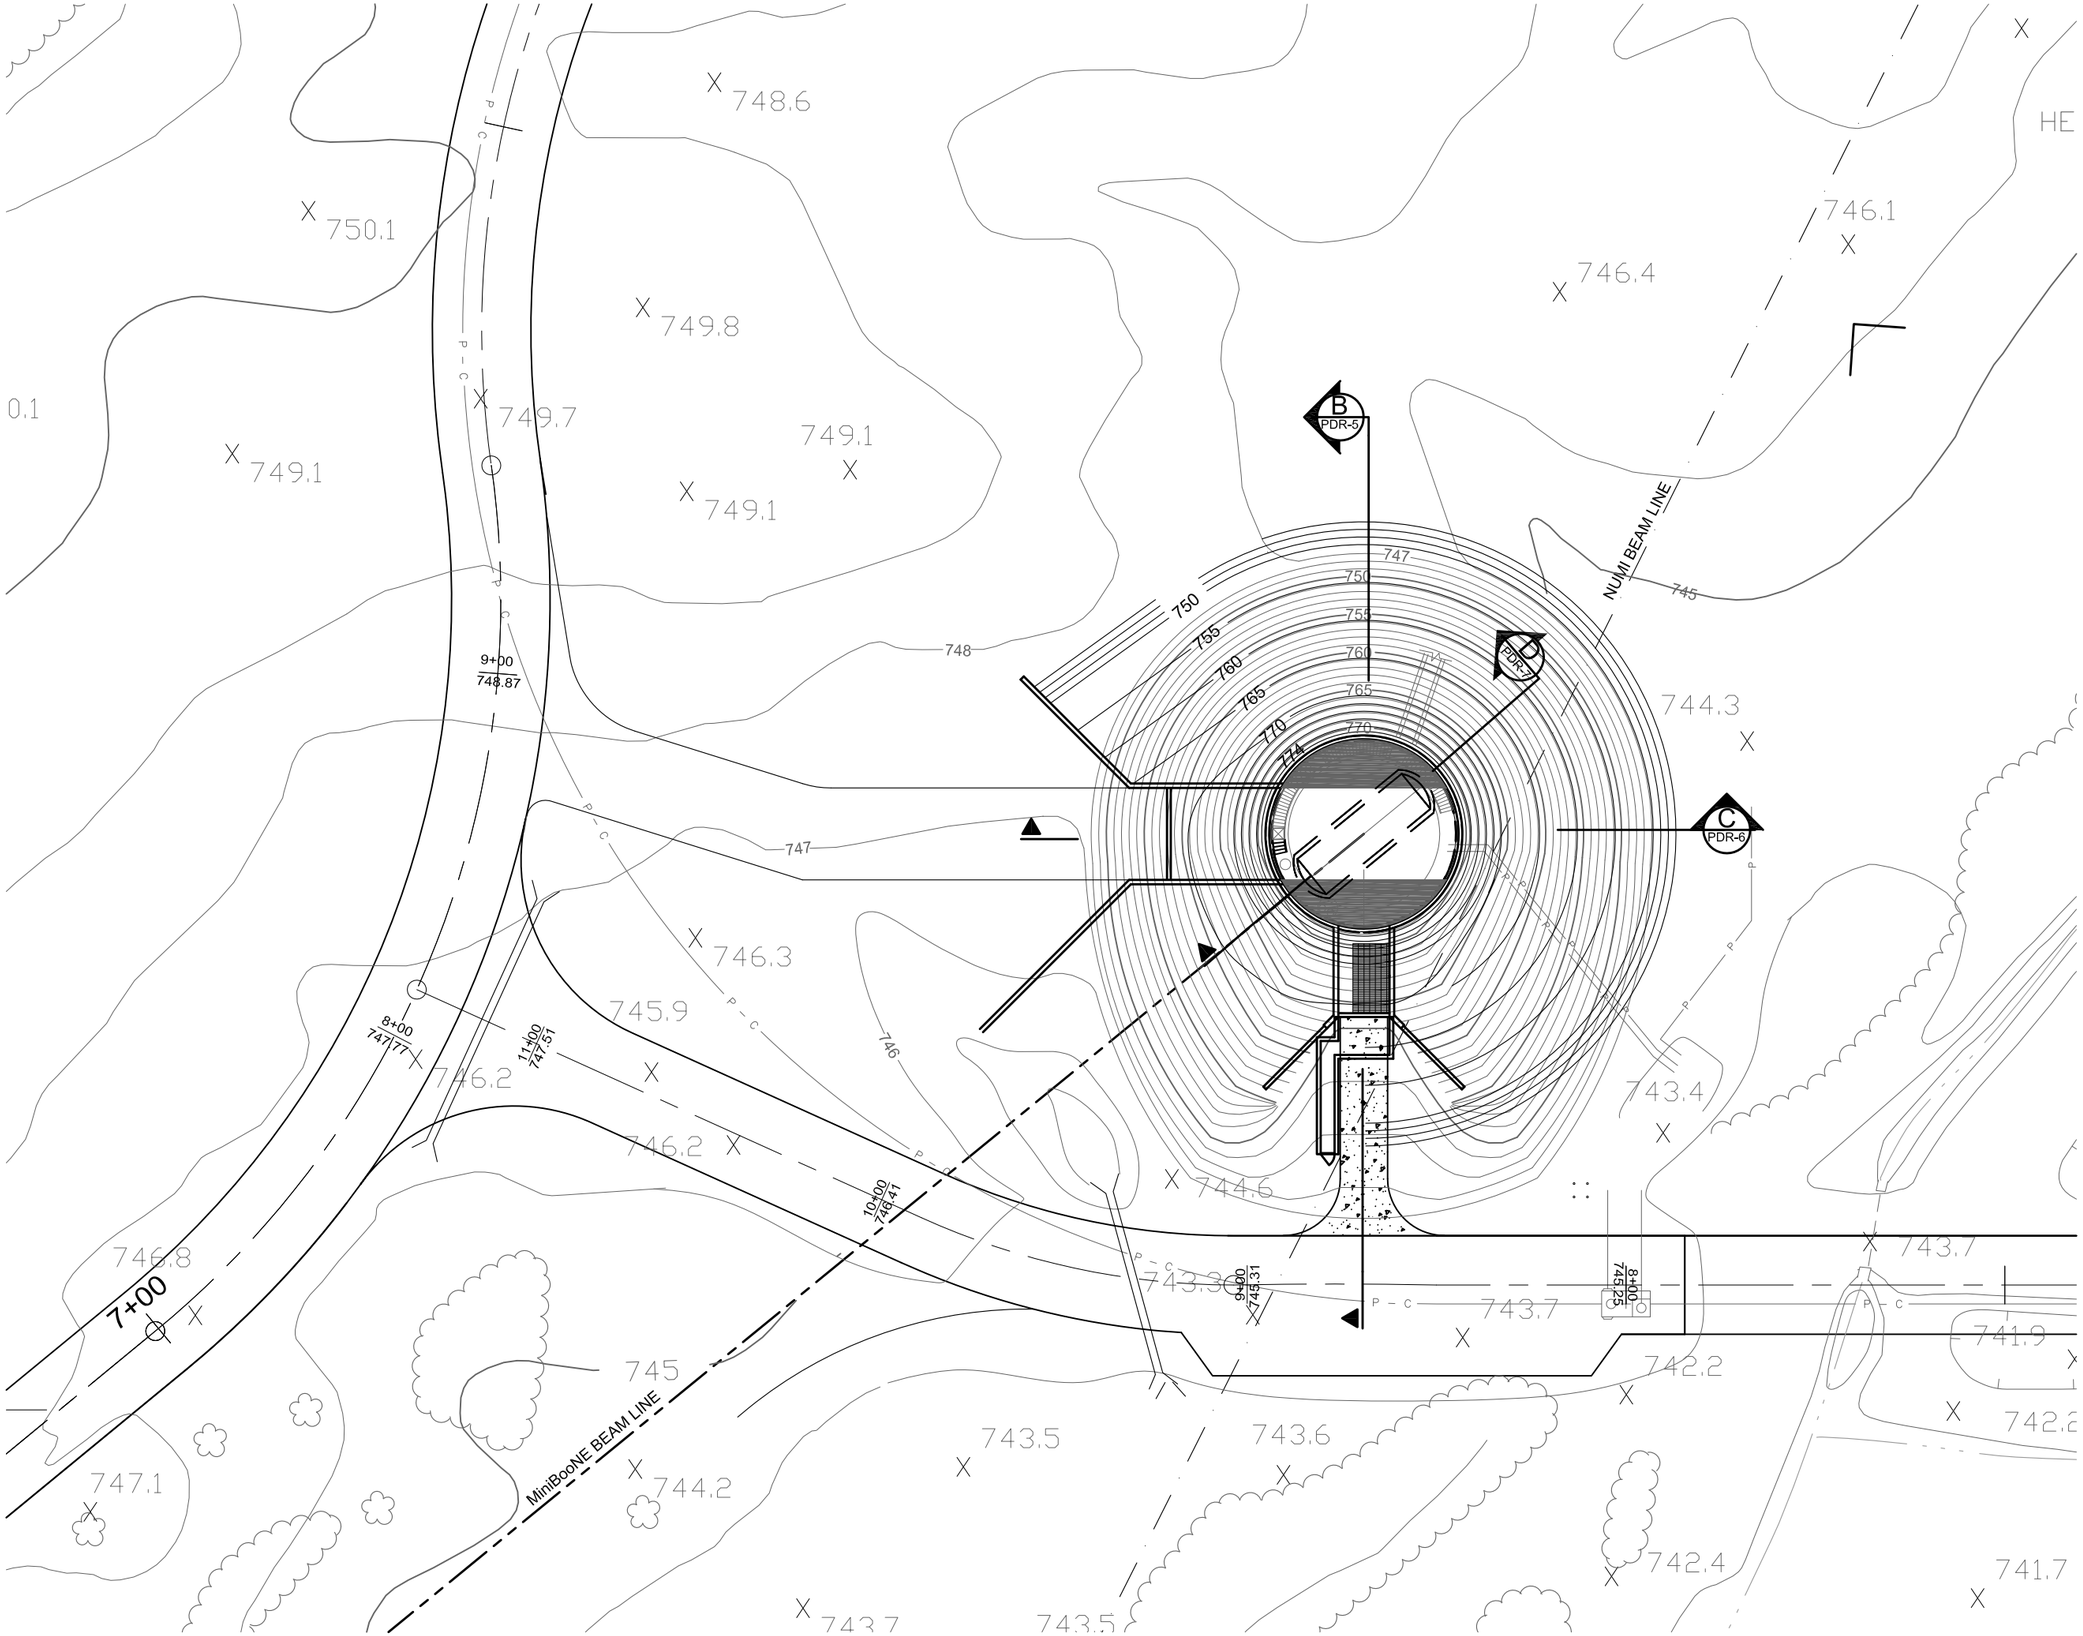

SCALE:

MICROBOONE ENCLOSURE

SITE PLAN

XDR

Fermilab

U.S. DEPARTMENT OF ENERGY

DATE

DAY MON YEAR

PROJECT NO.

6-7-82

DRAWING NO.

PDR-2

Dec 15, 2009 - 3:04pm M:\Active Projects\16210 - Design Documents\06 - Drawings\PLAN10.dwg

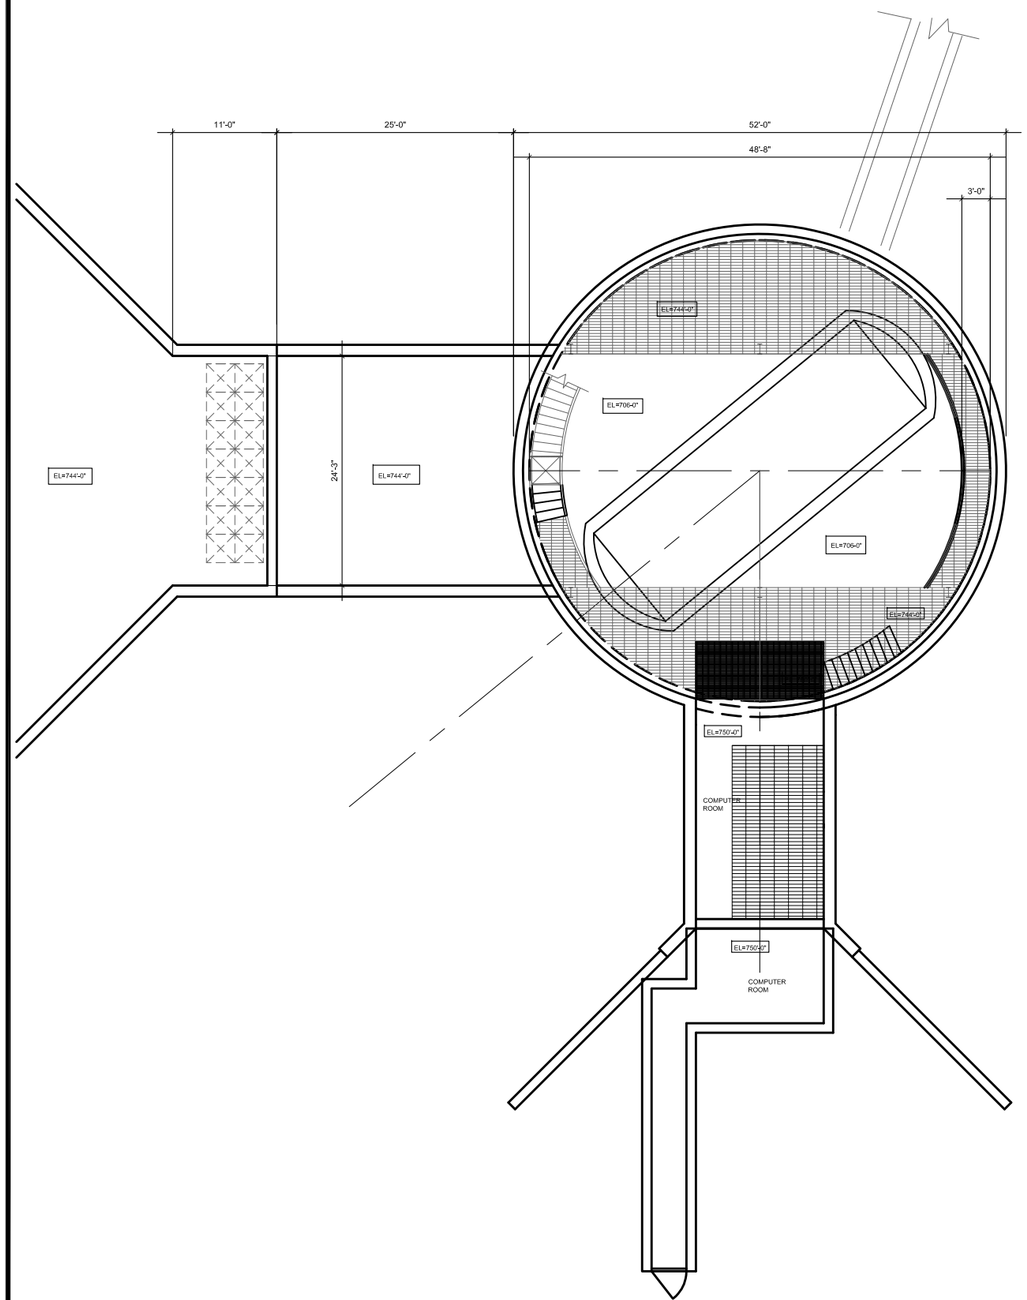

PLAN@EL=760'

SCALE

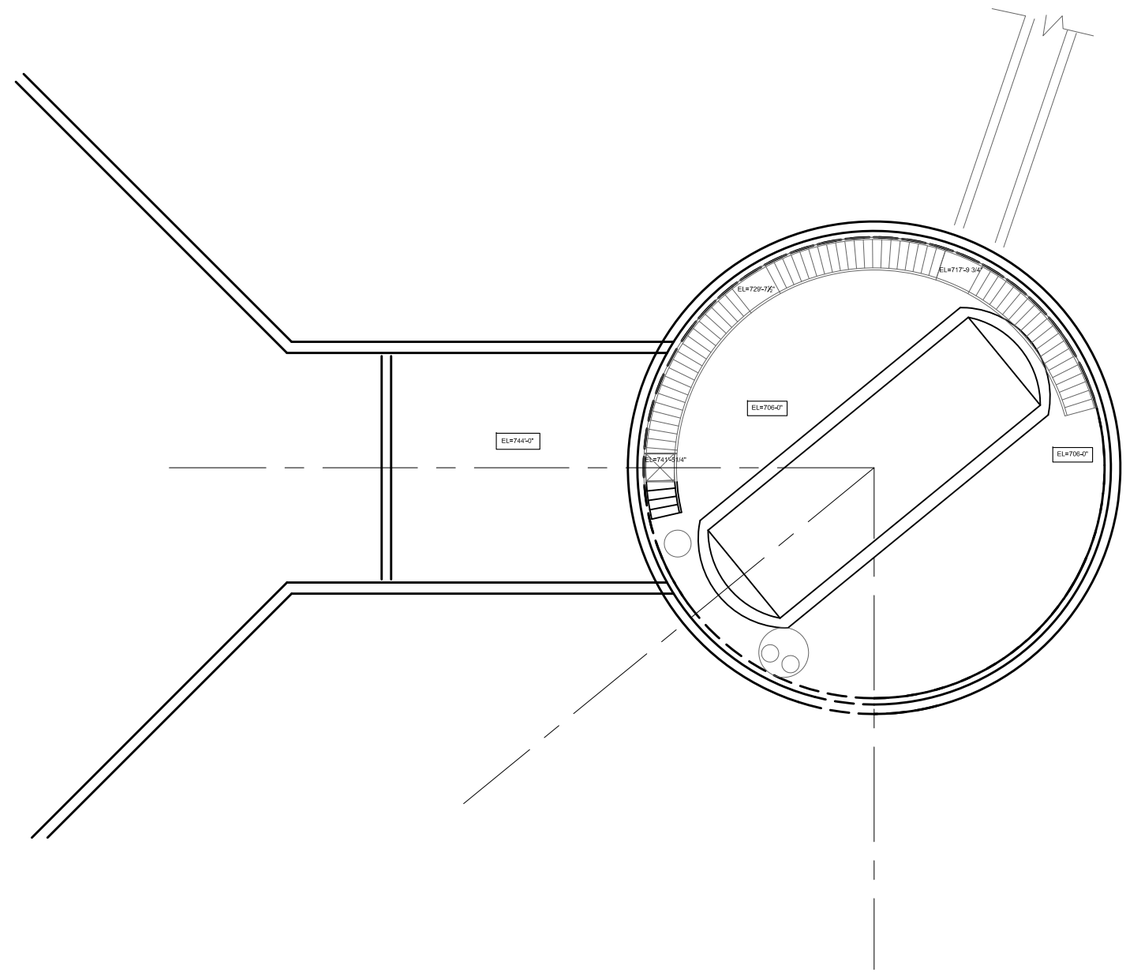

PLAN@EL=740'

SCALE

SCALE:

1/8"=1'-0"

8 0 8 16 FEET

SCALE

MICROBOONE ENCLOSURE

SECTION A

XDR

Fermilab

U.S. DEPARTMENT OF ENERGY

DATE

DAY MON YEAR

PROJECT NO.

6-7-82

DRAWING NO.

PDR-3

Dec 15, 2009 - 4:33pm M:\Active Projects\6\7\82\6 - Design Documents\6b - Drawings\PLAN10.dwg

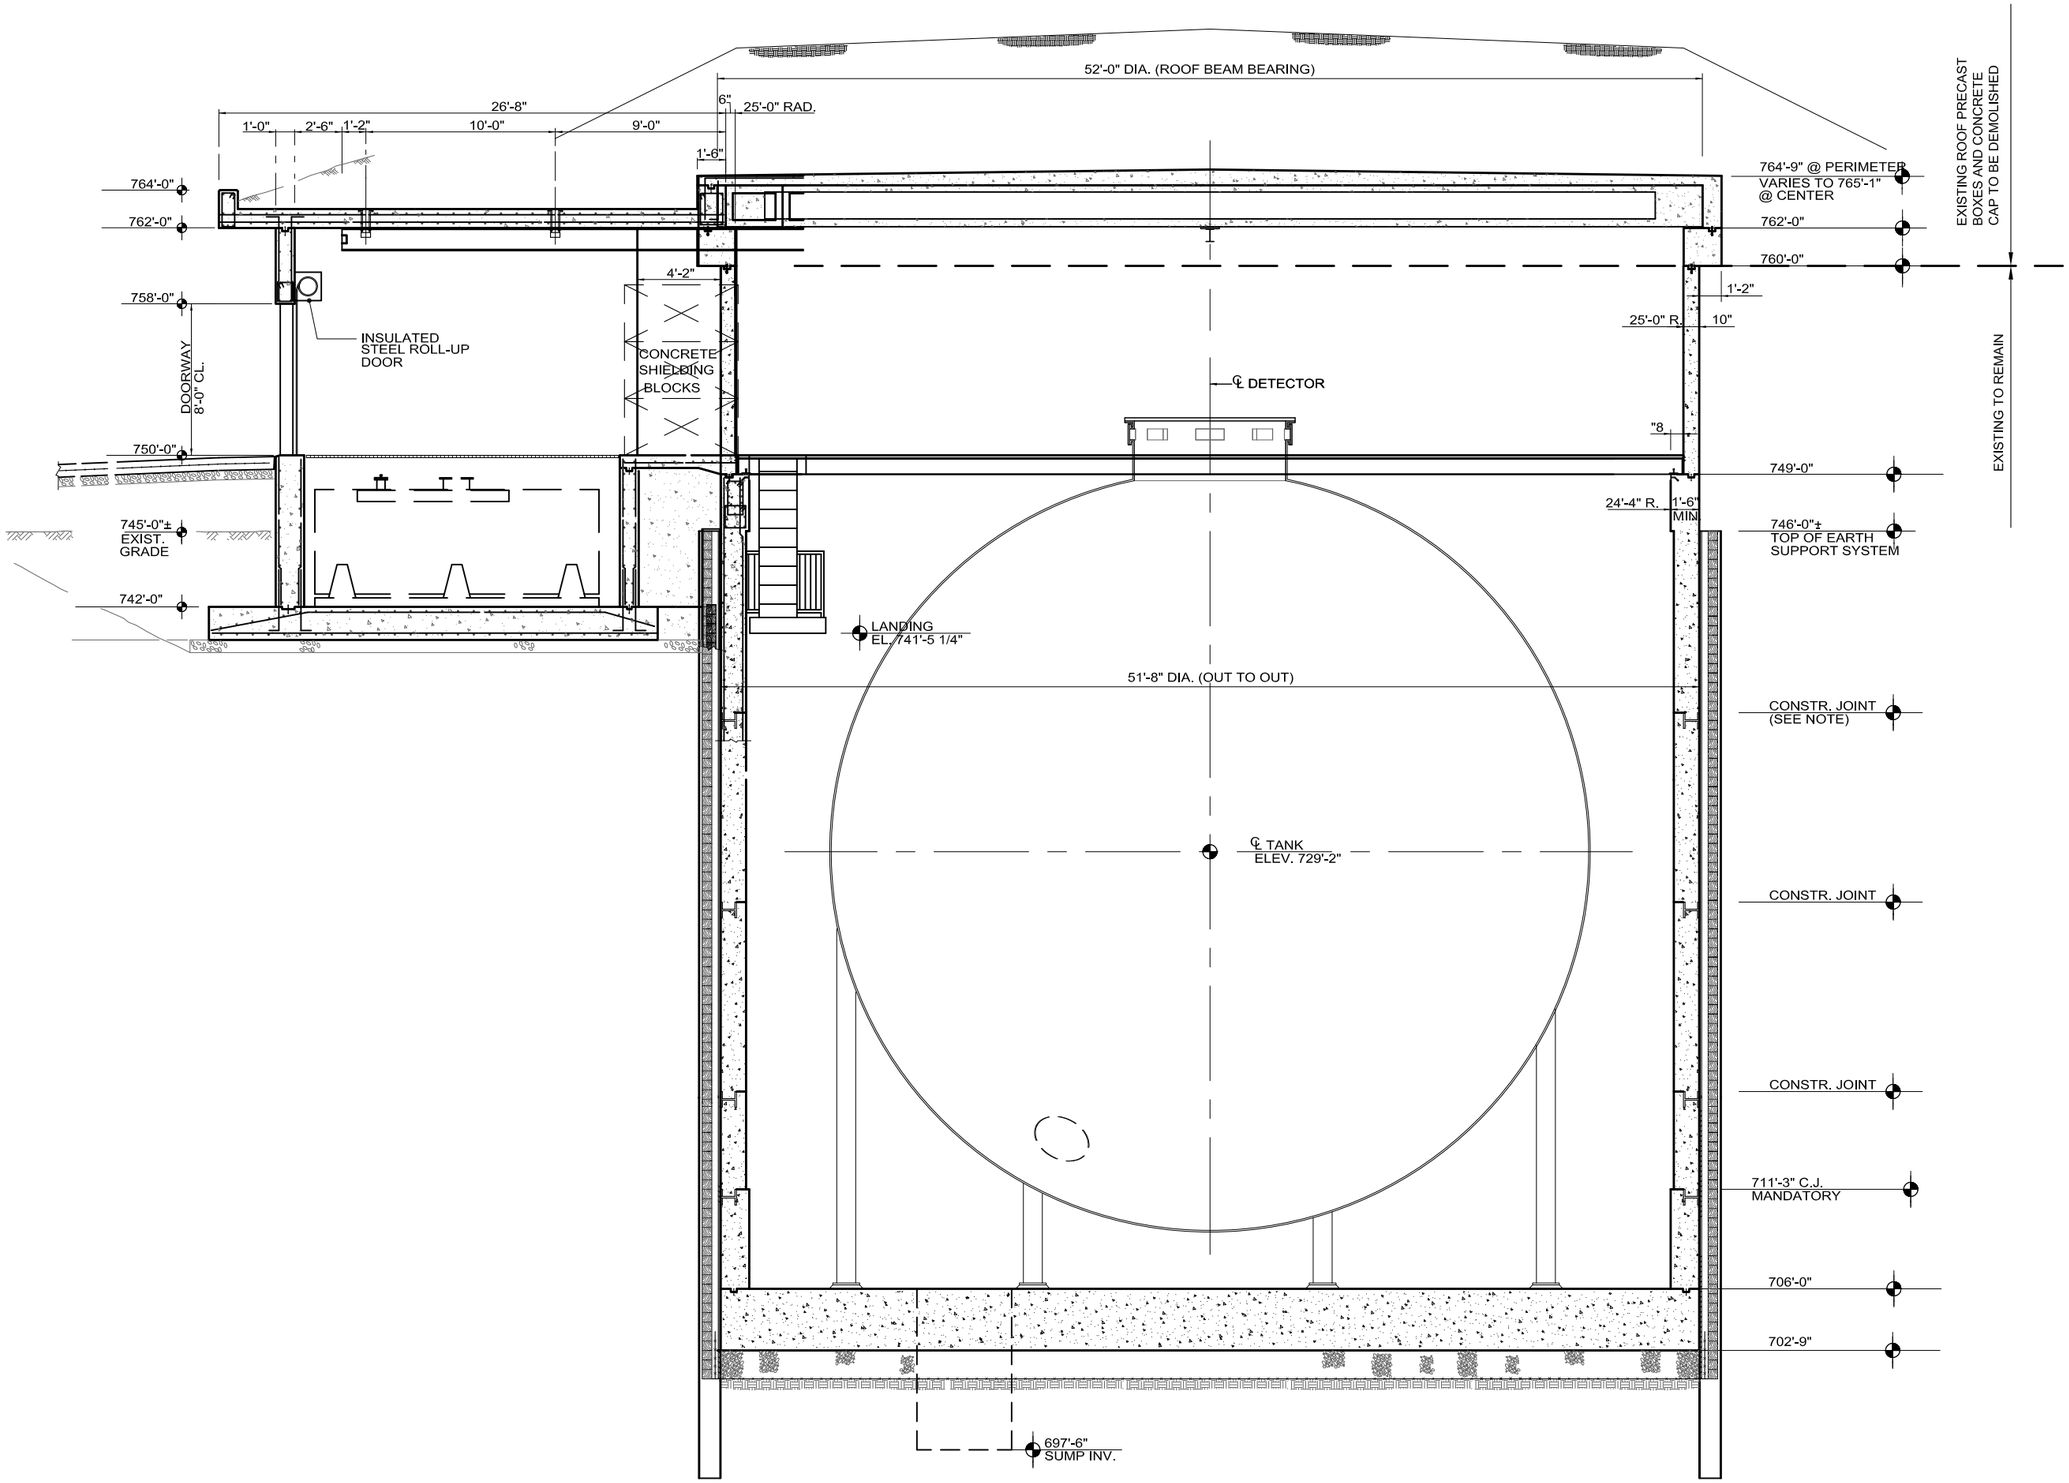

SECTION A/x

SCALE: 1/8"=1'-0"

SCALE: 1/8"=1'-0" 8 0 8 16 FEET

MICROBOONE ENCLOSURE

SECTION A (EXISTING)

XDR

Fermilab

U.S. DEPARTMENT OF ENERGY

DATE

DAY MON YEAR

PROJECT NO.

6-7-82

DRAWING NO.

PDR-4

Dec 15, 2009 - 3:04pm M:\Active Projects\6\7\82\6 - Design Documents\6b - Drawings\PLAN10.dwg

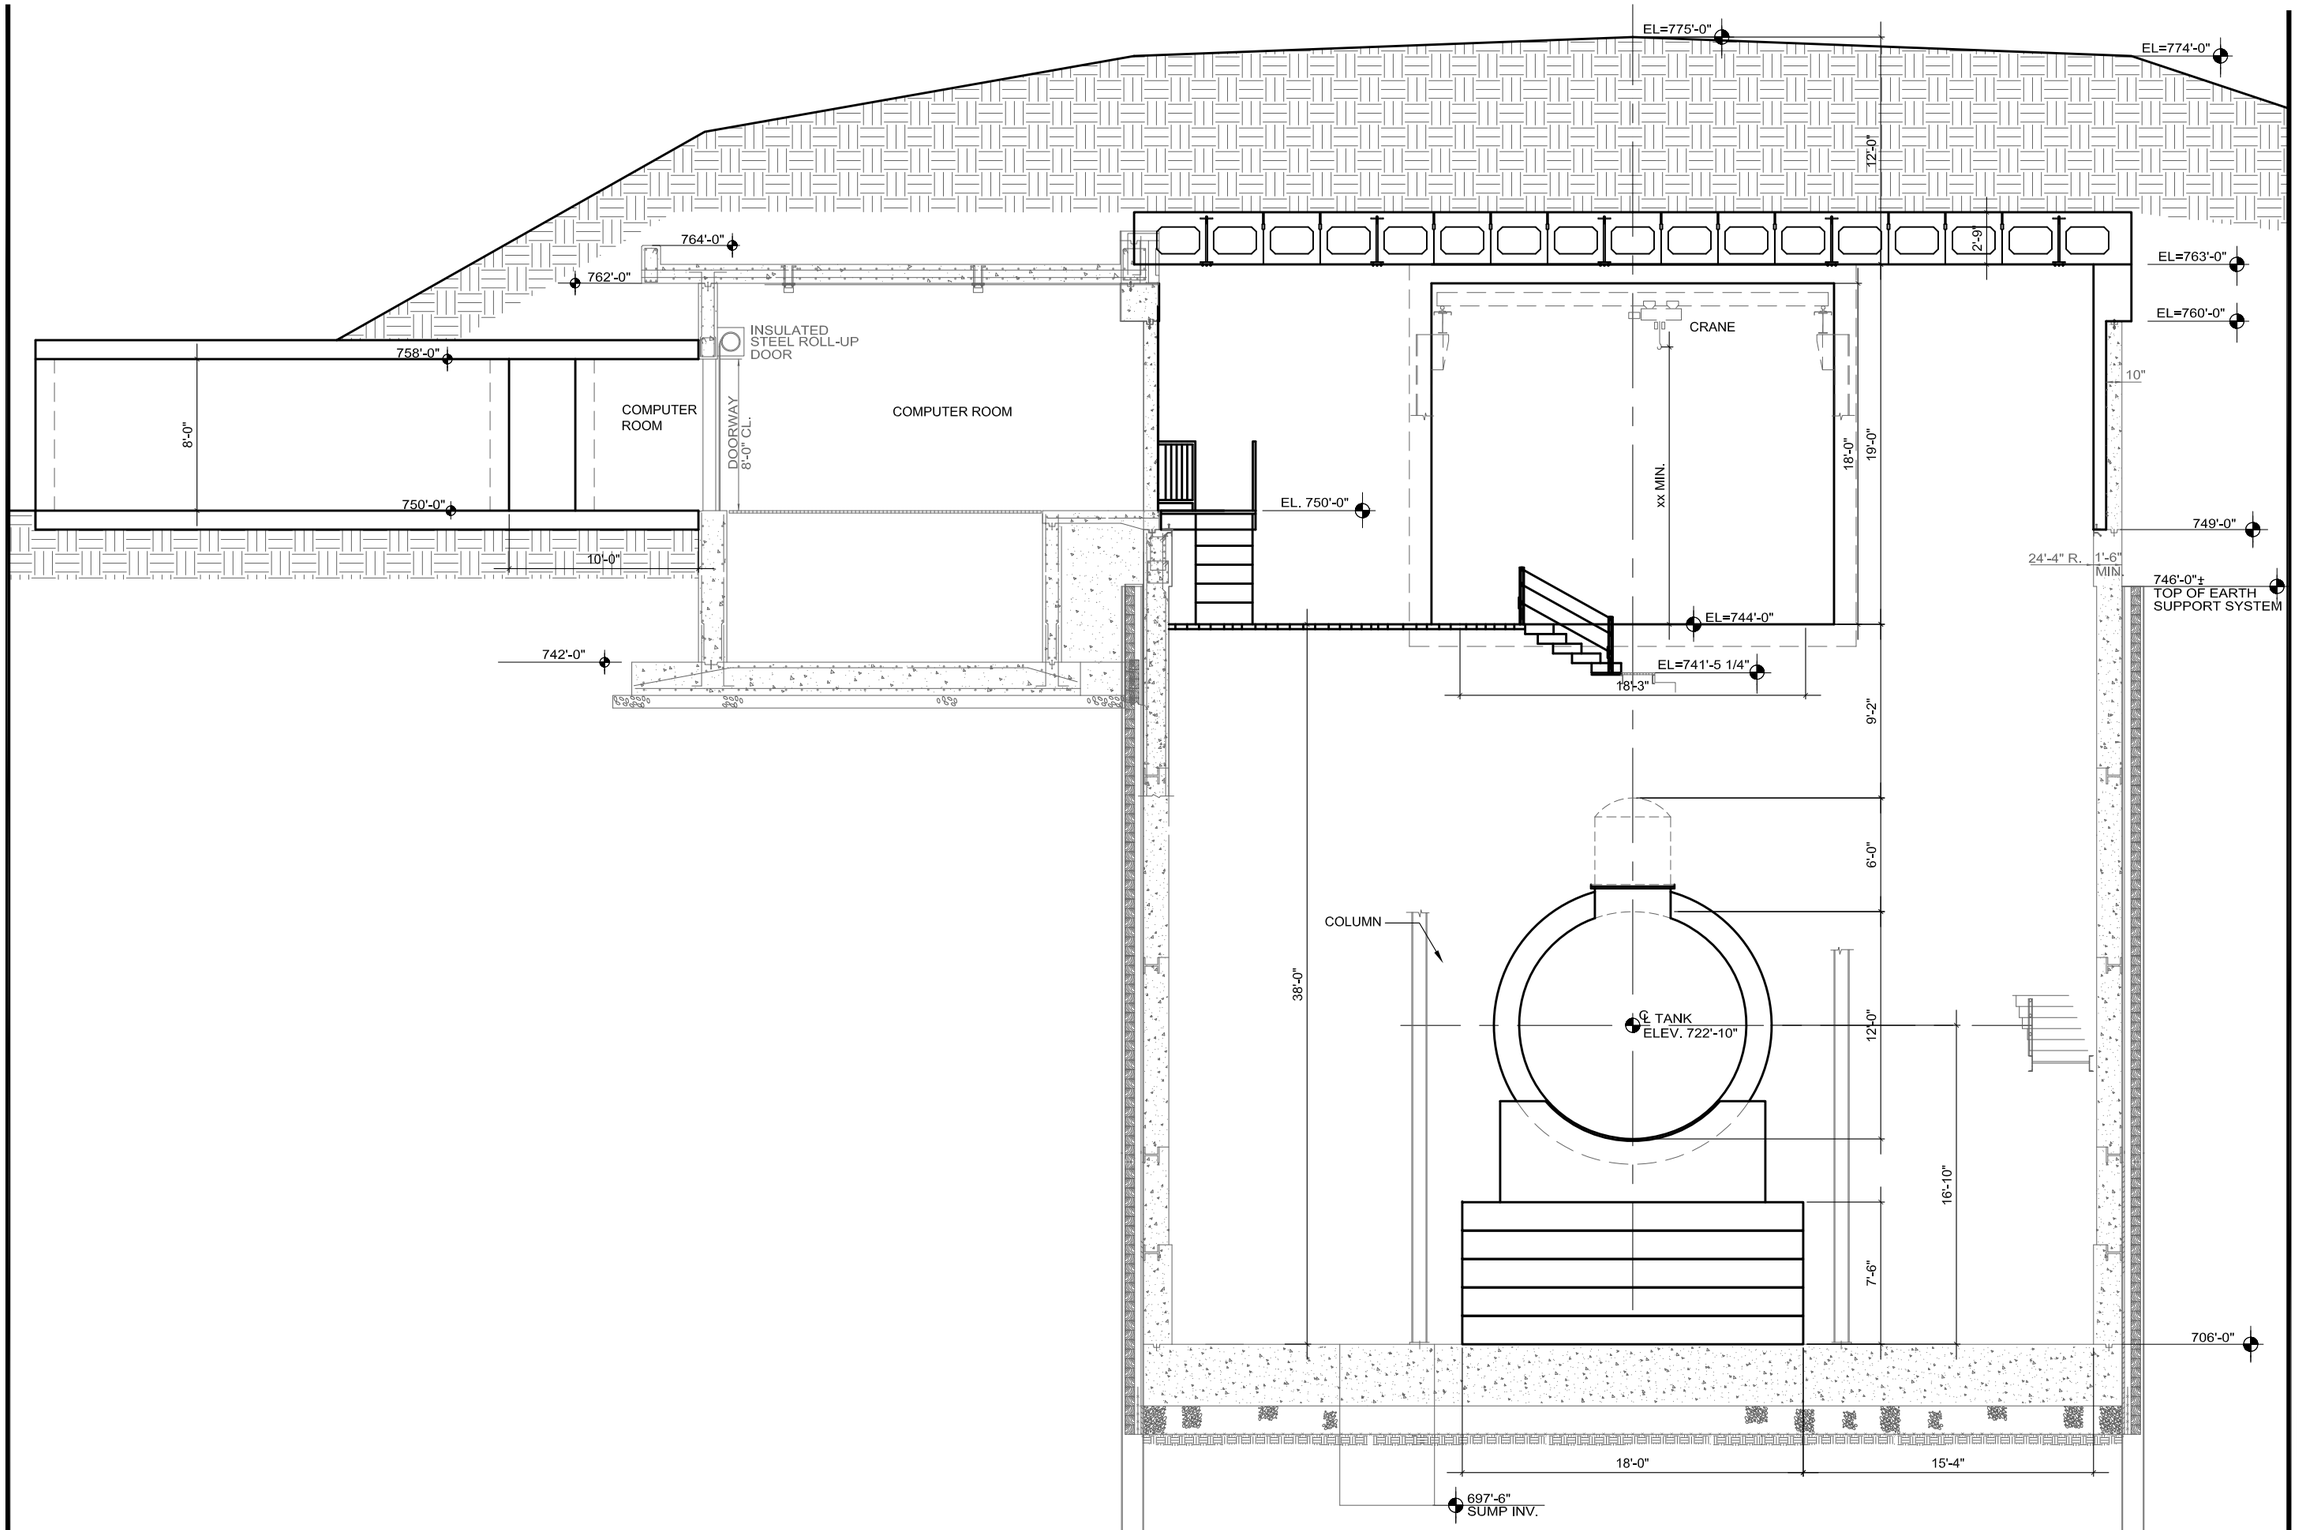

SECTION B/x

SCALE: 1/8"=1'-0"

SCALE: 1/8"=1'-0" (0, 8, 16 FEET)

MICROBOONE ENCLOSURE

SECTION B

XDR

Fermilab

U.S. DEPARTMENT OF ENERGY

DATE

DAY MON YEAR

PROJECT NO.

6-7-82

DRAWING NO.

PDR-5

Dec 15, 2009 - 3:06pm M:\Active Projects\6\7\82\6 - Design Documents\6b - Drawings\PLAN10.dwg

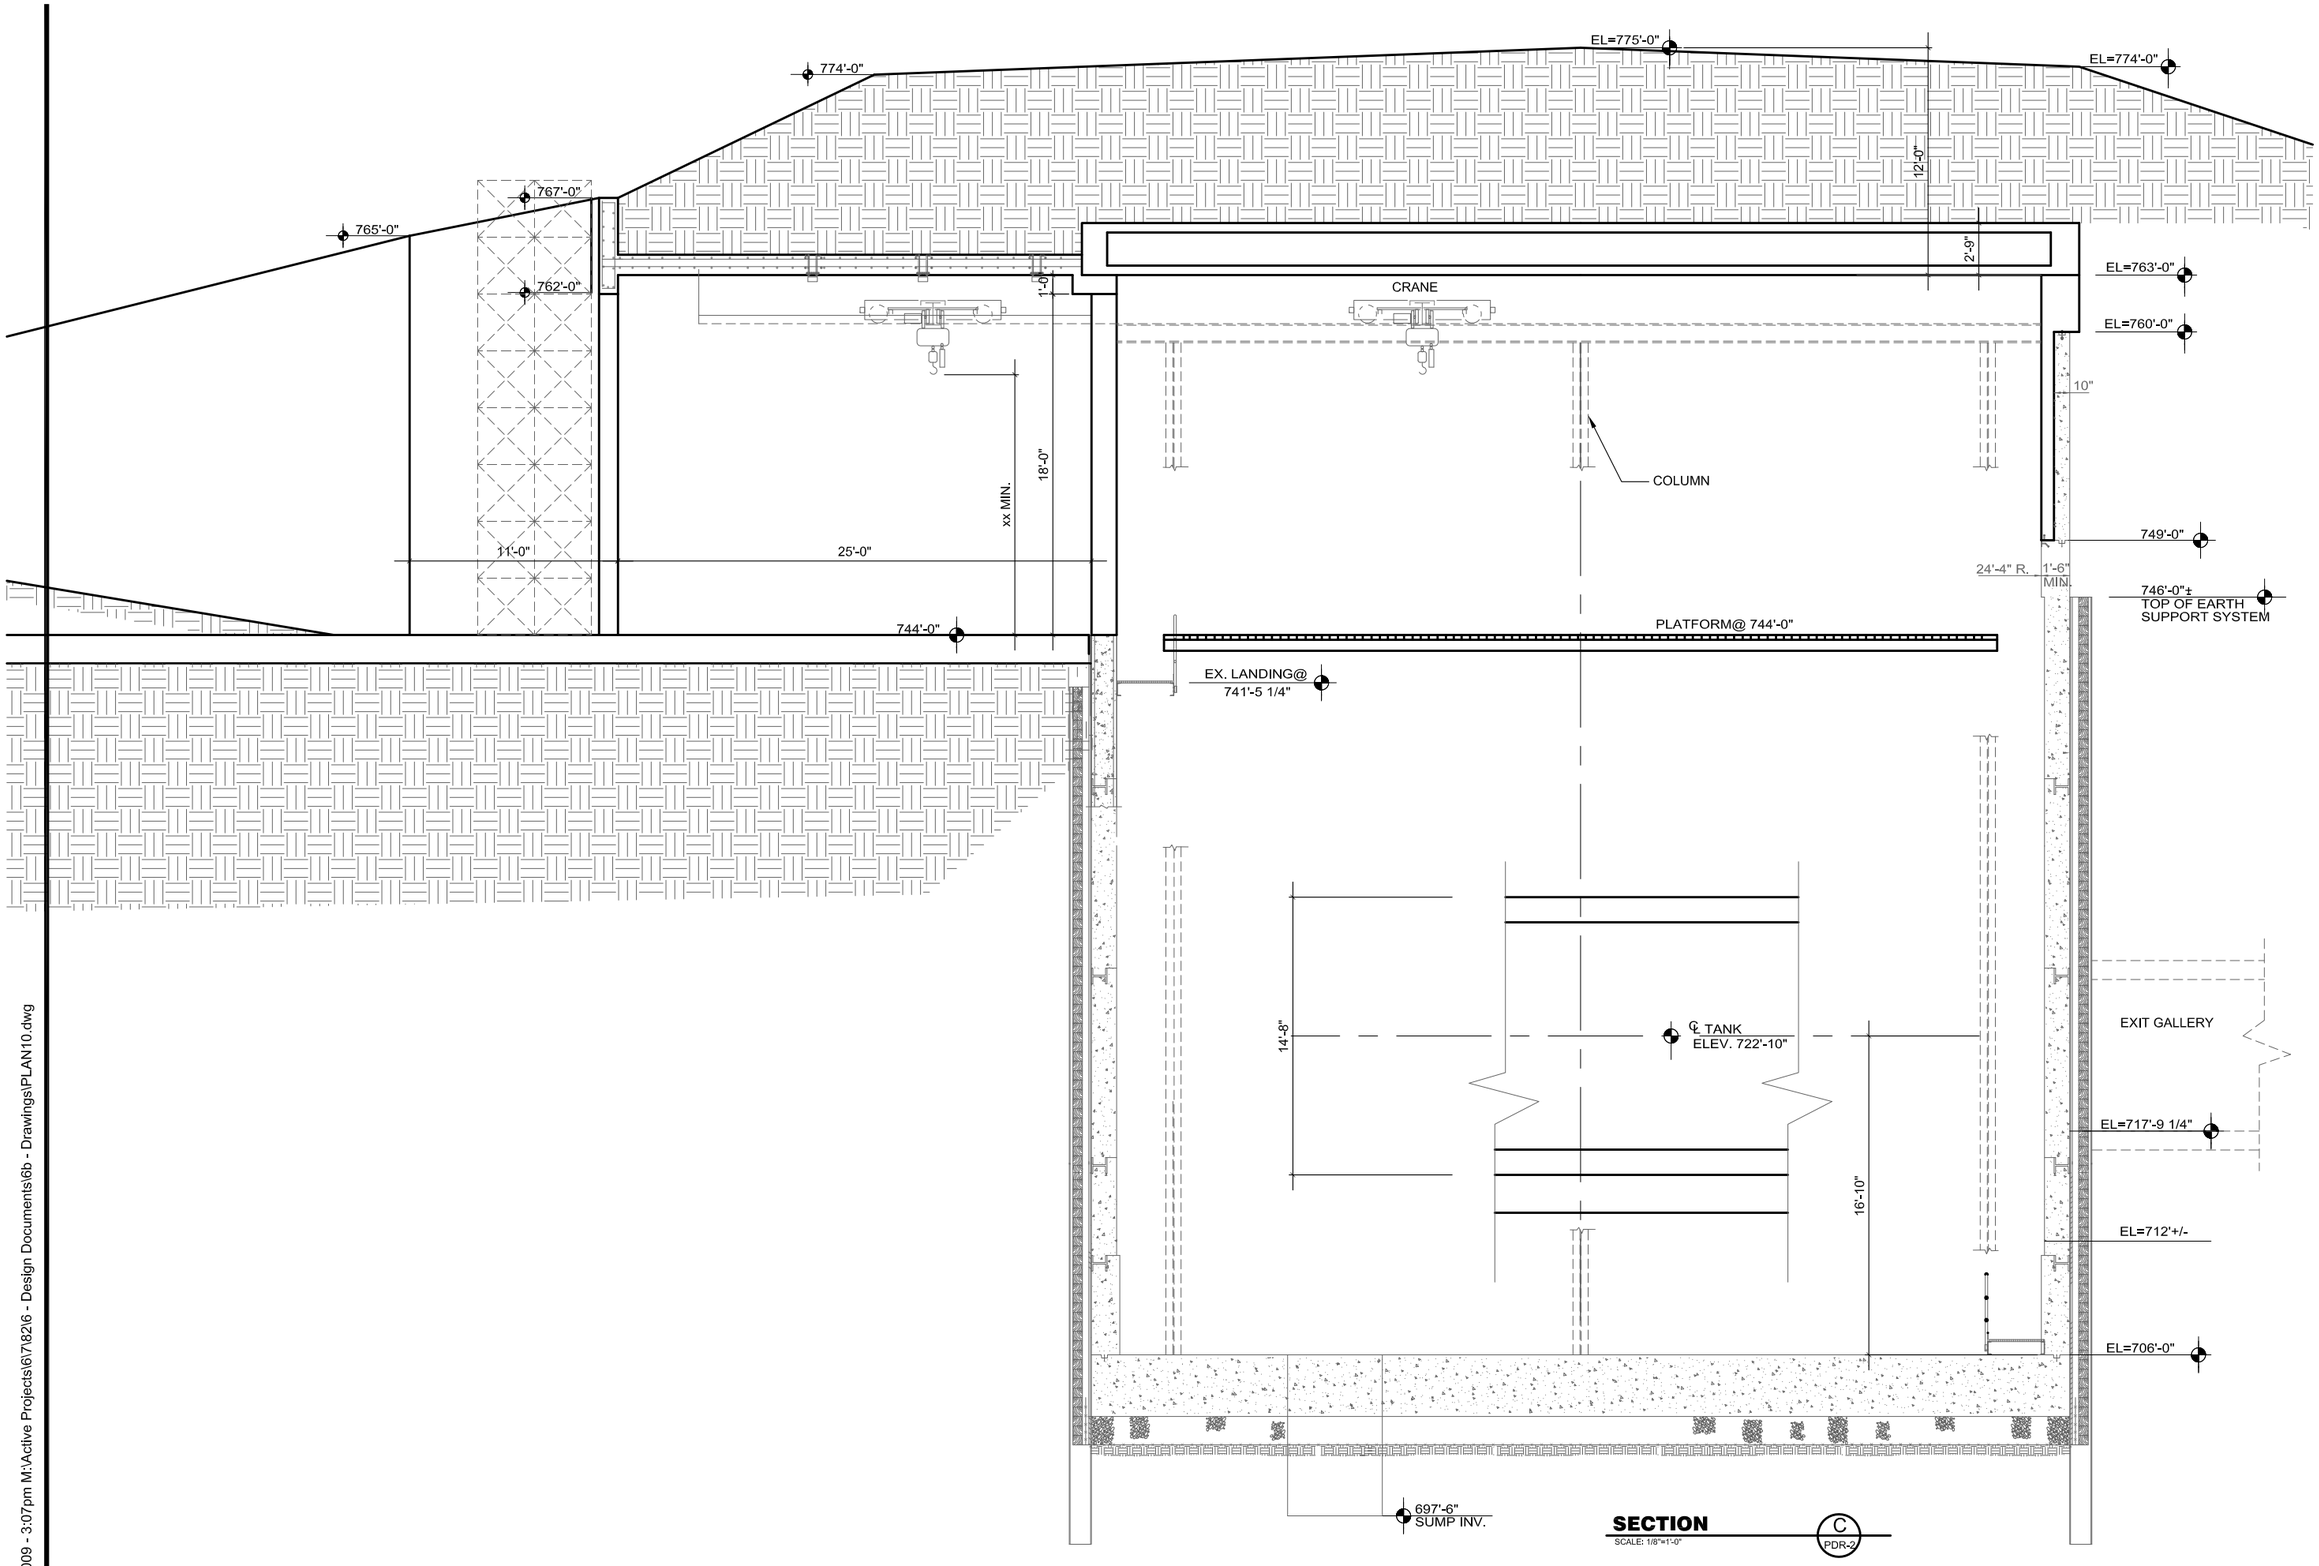

SECTION C PDR-2
SCALE: 1/8"=1'-0"

SCALE: 1/8"=1'-0" 8 0 8 16 FEET

MICROBOONE ENCLOSURE

SECTION C

XDR

Fermilab

U.S. DEPARTMENT OF ENERGY

DATE

DAY MON YEAR

PROJECT NO.

6-7-82

DRAWING NO.

PDR-6

Dec 15, 2009 - 3:07pm M:\Active Projects\6\7\82\6 - Design Documents\6b - Drawings\PLAN10.dwg

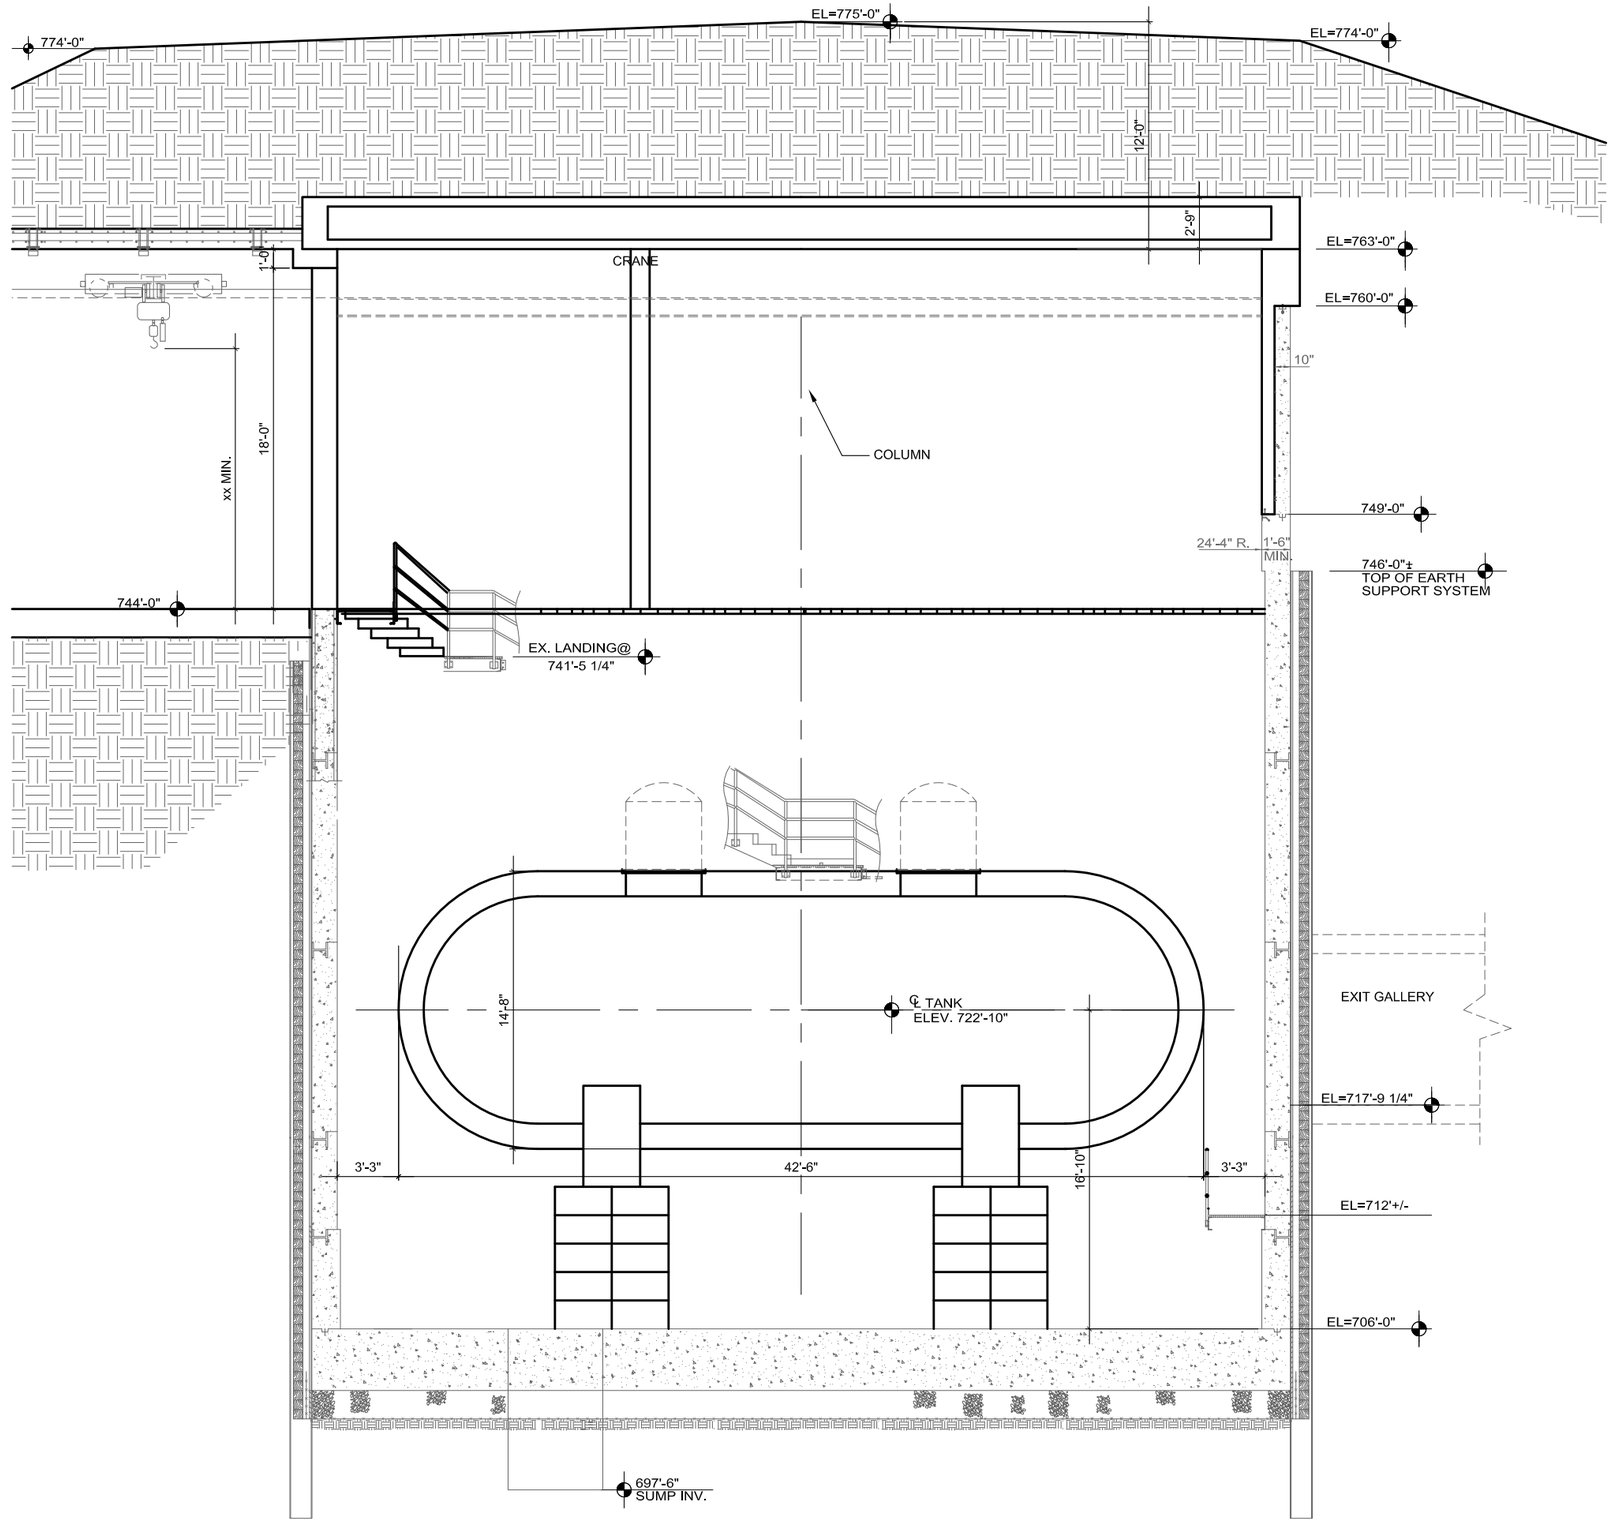

SECTION D PDR-2

SCALE: 1/8"=1'-0"

SCALE: 1/8"=1'-0" 8 0 8 16 FEET

MICROBOONE ENCLOSURE

SECTION C

XDR

Fermilab

U.S. DEPARTMENT OF ENERGY

DATE

DAY MON YEAR

PROJECT NO.

6-7-82

DRAWING NO.

PDR-7

Dec 15, 2009 - 3:08pm M:\Active Projects\6\7\82\6 - Design Documents\6b - Drawings\PLAN10.dwg